


PROFIL-1: EXPO
MERILO 1:1000/100

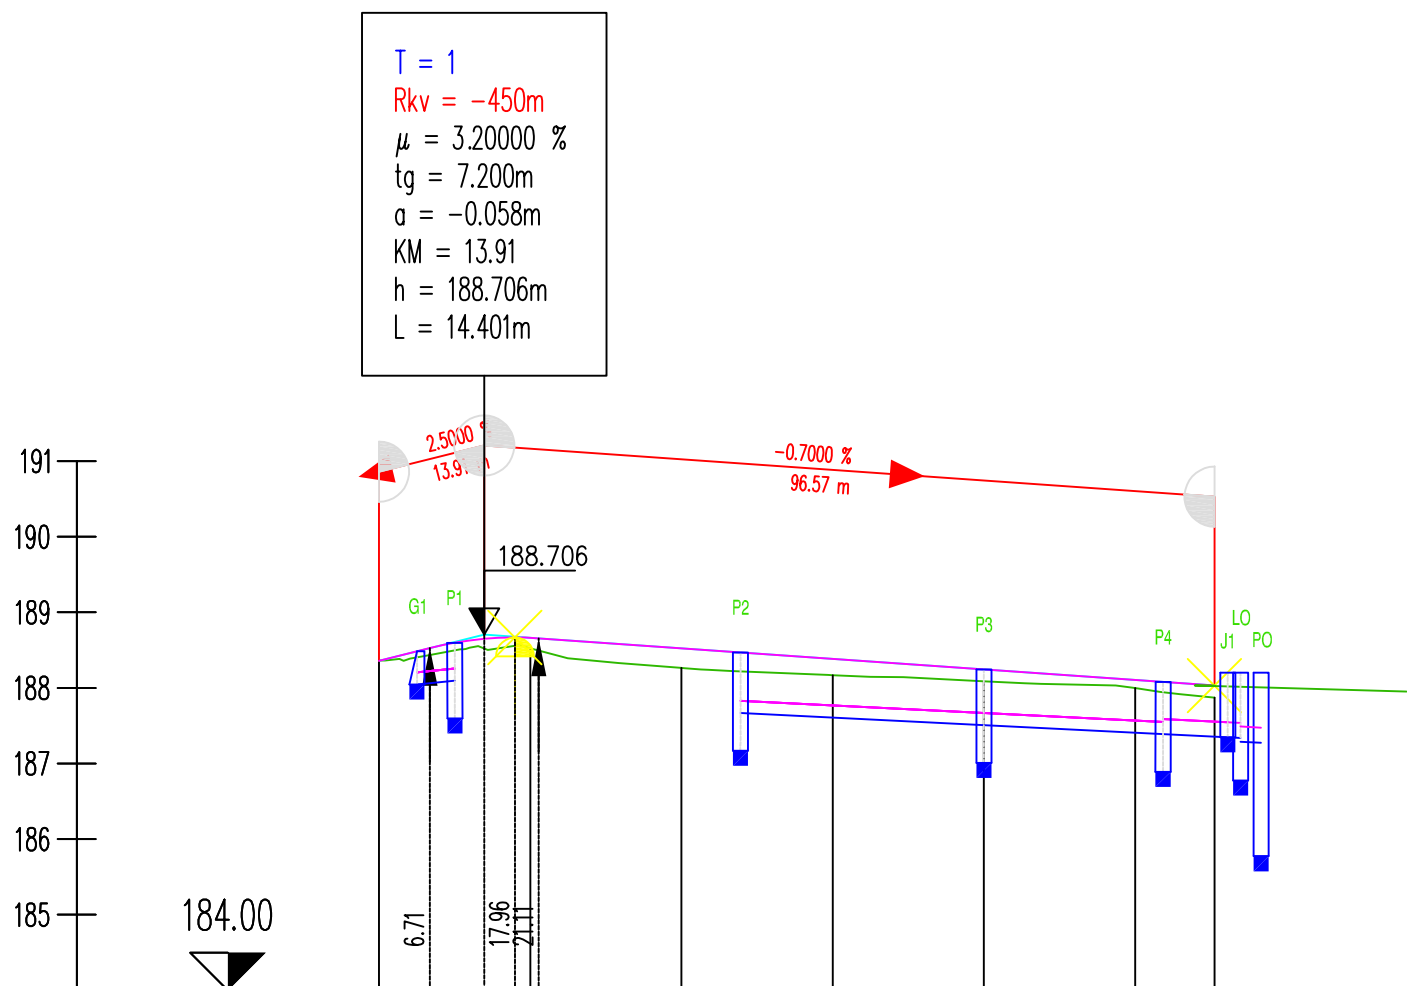

OZNAKE PROFILOV	P120.000P220.000P320.000P420.000P520.000P60.482P7									
STACIONAŽE	0+0020.0040.0060.0080.006+010.48									
KOTE TERENA	188.359188.525188.264188.168188.087187.997187.870									
KOTE NIVELETE	188.359188.662188.524188.384188.244188.104188.030									
PREME IN KRIVINE	DesnoLevo Krivina Prema d=40.38 R=+500.00 d=19.00 Prema d=51.11									
PREČNI NAGIBI	Levi rob Desni rob l. rob d. rob 2.50% -2.50%									
ŠIRINE CESTE	Levi rob Desni rob l. rob d. rob TRAK_L1 0.002.752.752.752.752.752.75 TRAK_D1 0.002.752.752.752.752.752.75									
KOTA POKROVA JAŠKA	188.484188.596188.469188.244188.077188.200188.200									
KOTA DNA CEVI / PADEC	188.046188.096187.6695.00 %187.5085.00 %187.390187.3905.00 %187.338187.288187.200187.2755.00 %									
PREMER CEVI	160.00 mm160.00 mm200.00 mm									
TIP CEVI	PVC SN8PVC SN8									