


- KAMPADA 2
MREŽE S 500 M 2x
- Q308 6,00x2,15 m 2 kosa
 - Q308 6,00x1,10 m 3 kos
 - Q308 4,30x1,10 m 1 kosa


MREŽE SKUPAJ kg: 174,31

KAMPADA 2 IZVLEČEK ARMATURE — S 500B				
POS.	KOM	#	ODREDAJNA DOLŽINA (m)	SKUPNA DOLŽINA (m)
1	154	8	1,10	169,40
2	24	12	6,00	144,00
4	8	12	2,90	23,20
23	76	10	0,95	72,20
8	0,409			69,28
10	0,649			46,96
12	0,920			153,82
SKUPNA TEŽA				269,97
SKUPNA TEŽA ZA 3 ELEMENTE				809,91


ARMATURA KAMPADA 2
I L O R I S
M 1:50 3x

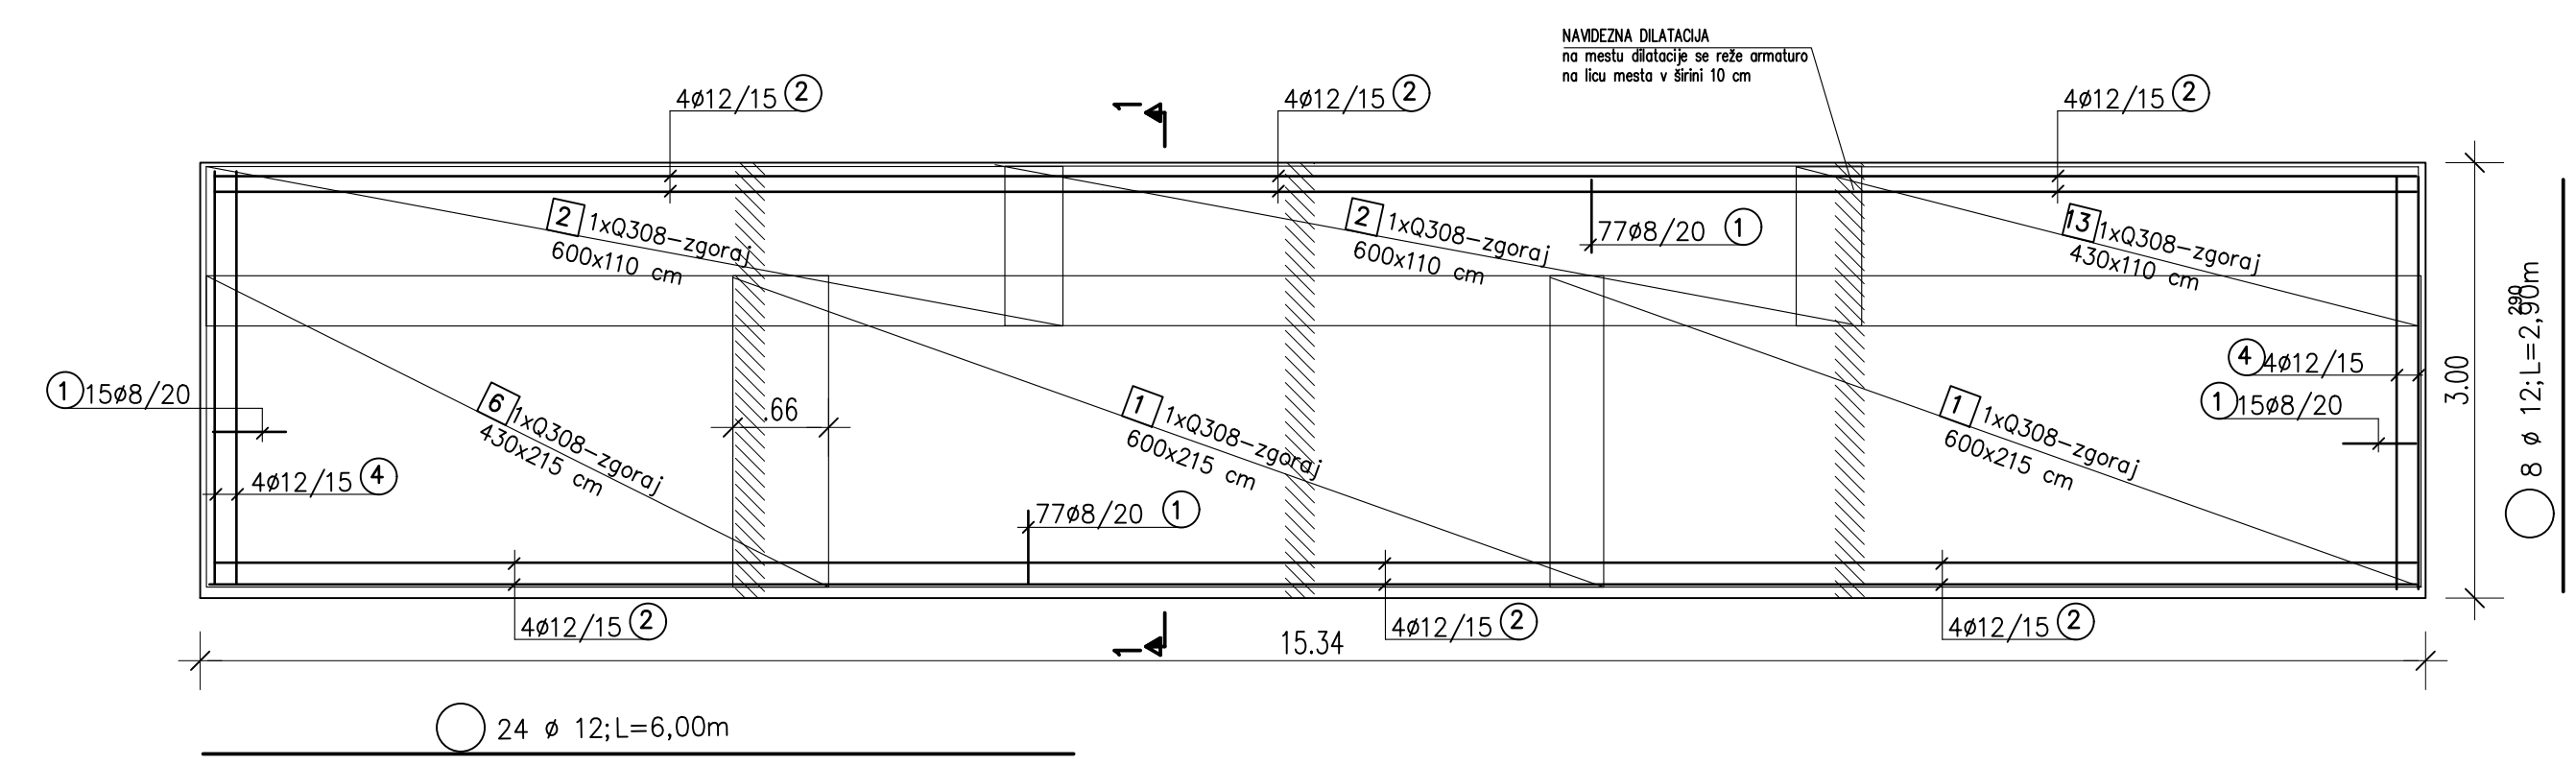

ARMATURA KAMPADA 8
I L O R I S
M 1:50 4x

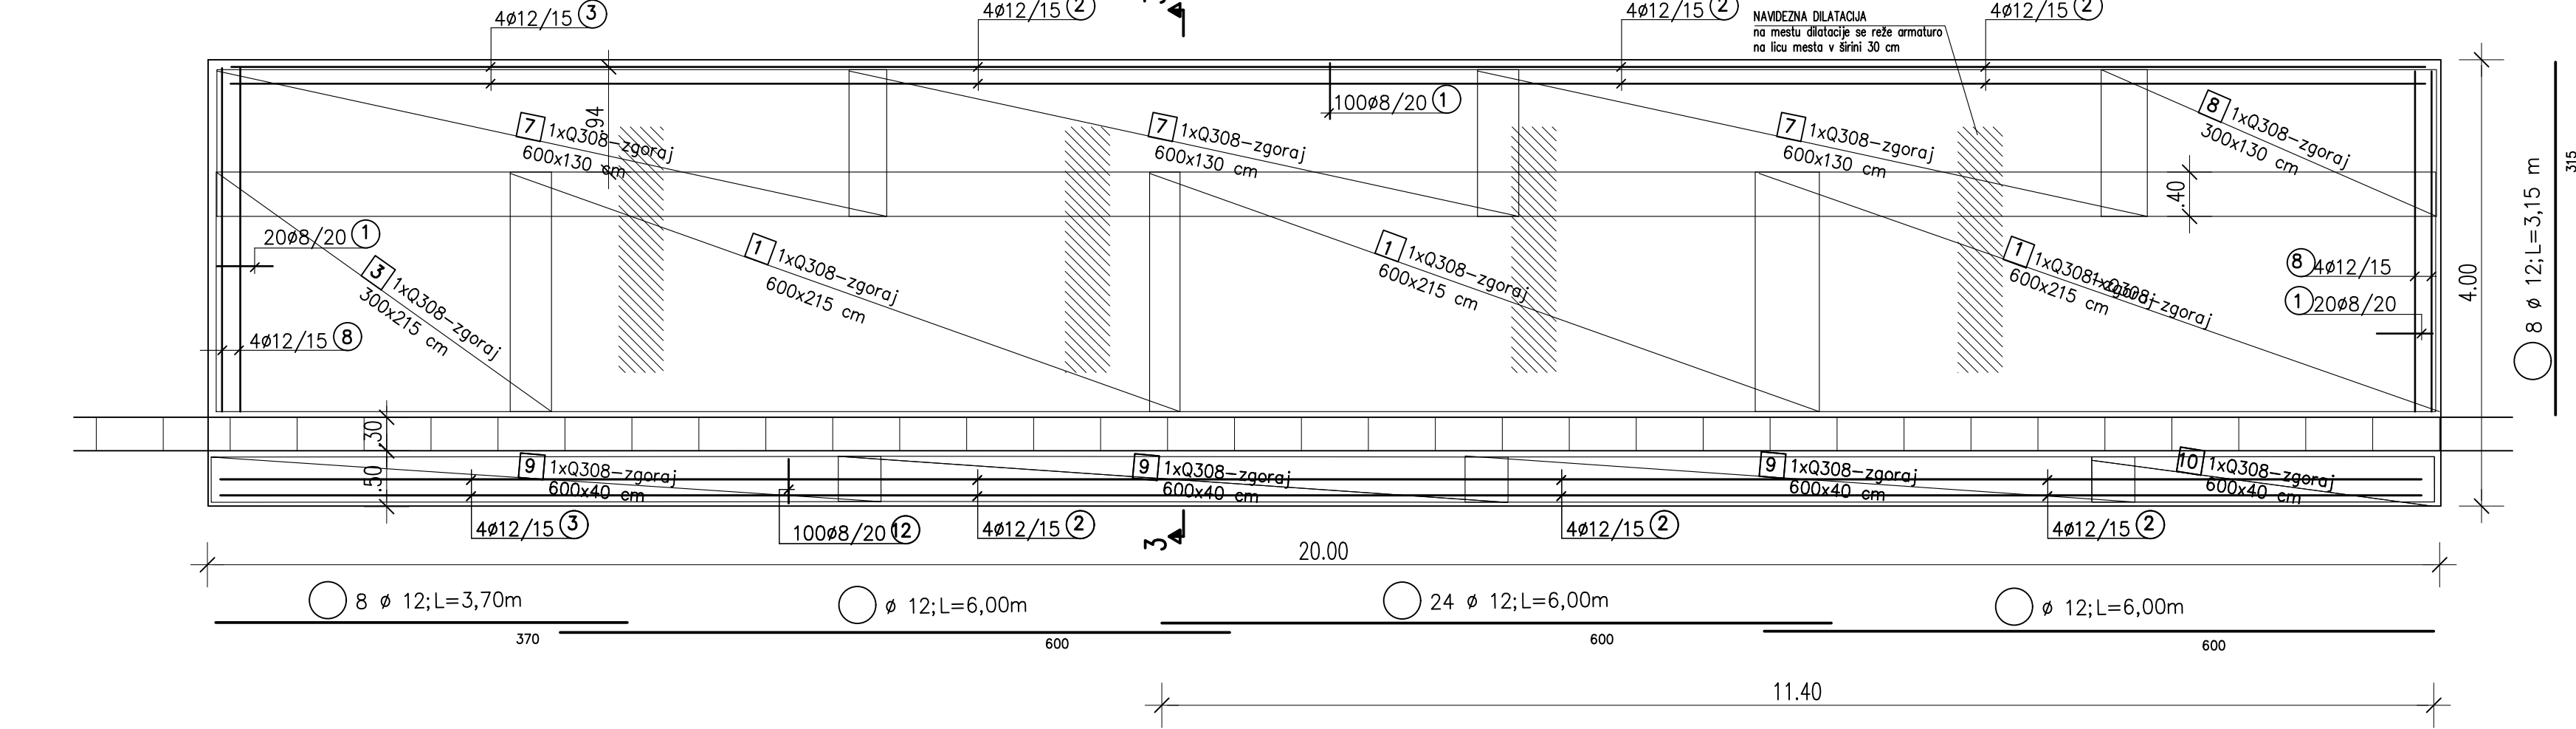

KAMPADA 10
MREŽE S 500 M 1x

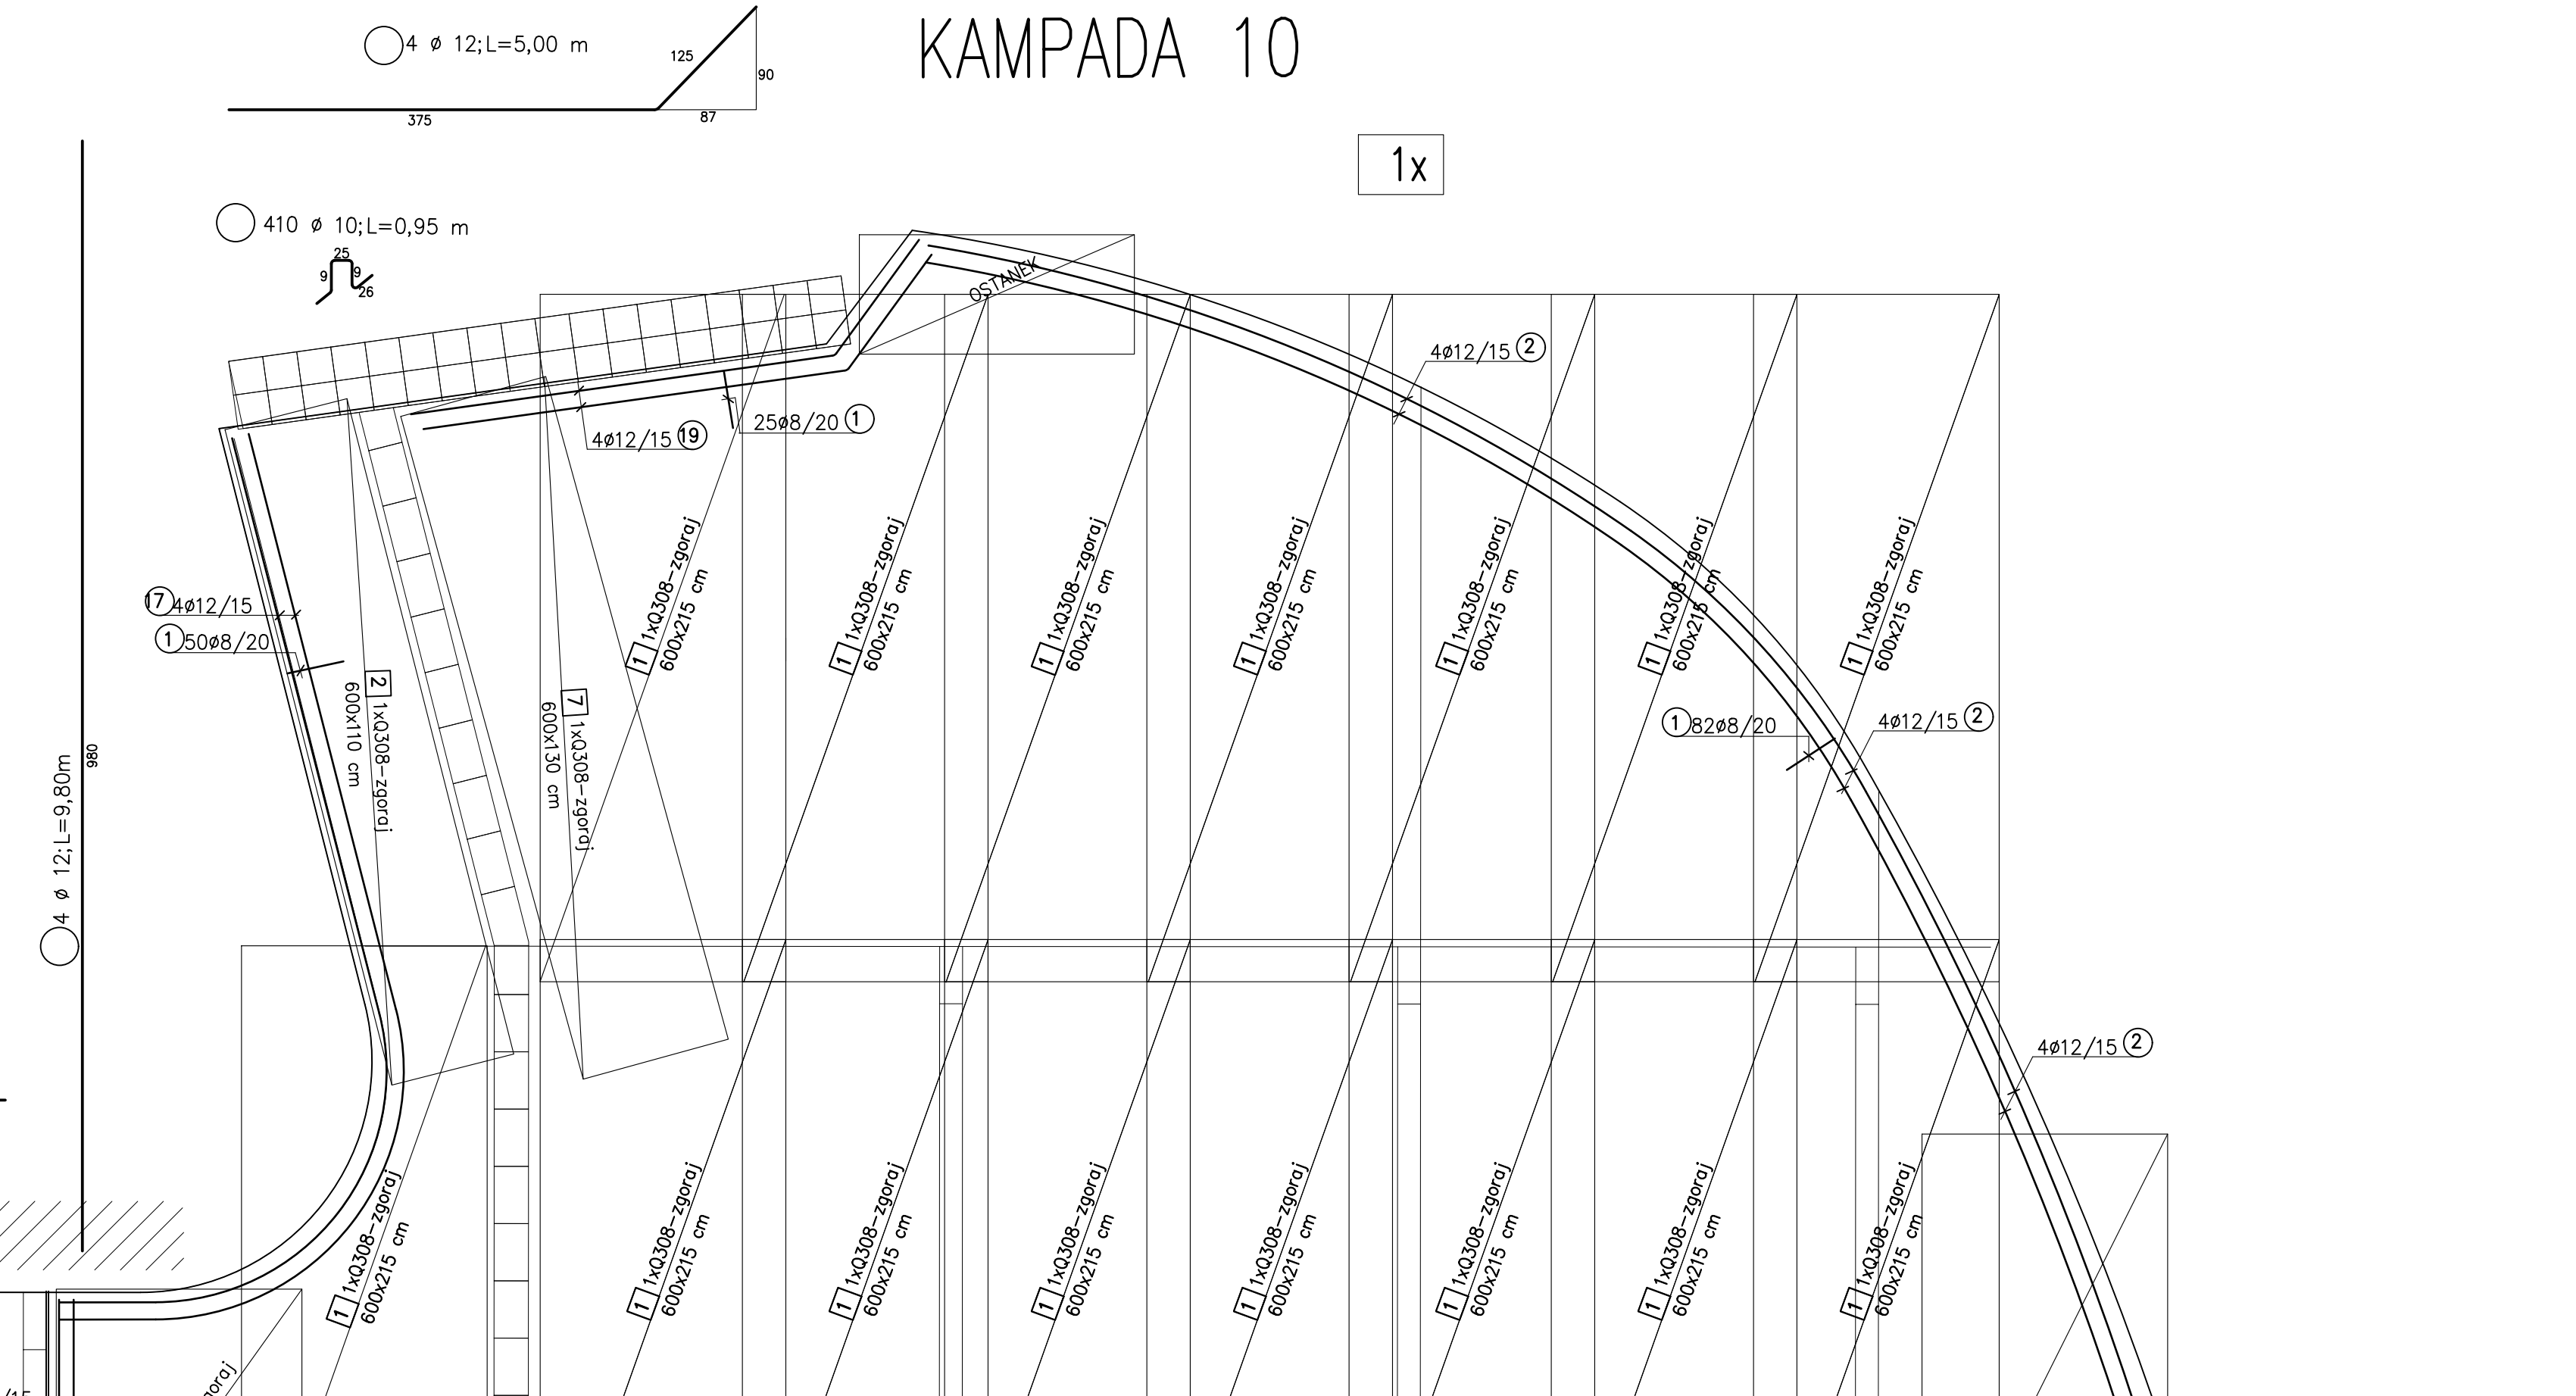

- KAMPADA 10
MREŽE S 500 M 1x
- Q308 6,00x2,15 m 15 kosov
 - Q308 6,00x1,10 m 1 kos
 - Q308 4,30x2,15 m 1 kos
 - Q308 4,30x2,15 m 1 kos
 - Q308 6,00x1,30 m 1 kos
 - Q308 6,00x1,00 m 5 kosov

MREŽE SKUPAJ kg: 1190,55

KAMPADA 10 IZVLEČEK ARMATURE — S 500B				
POS.	KOM	#	ODREDAJNA DOLŽINA (m)	SKUPNA DOLŽINA (m)
1	172	8	1,10	189,20
2	4	12	6,00	48,00
4	4	12	2,90	11,60
8	4	12	3,15	12,60
12	65	10	0,95	61,50
17	4	12	9,80	39,20
18	4	12	5,10	20,40
19	4	12	2,10	8,40
20	4	12	5,00	20,00
21	4	12	1,90	7,60
23	410	10	0,95	389,50
8	0,409			77,35
10	0,649			252,79
12	0,920			69,20
SKUPNA TEŽA				529,26

KAMPADA 11
MREŽE S 500 M 1x

- Q308 6,00x2,15 m 1 kos
- Q308 4,30x2,15 m 1 kos
- Q308 4,30x2,15 m 1 kos


MREŽE SKUPAJ kg: 103,96

KAMPADA 10 IZVLEČEK ARMATURE — S 500B				
POS.	KOM	#	ODREDAJNA DOLŽINA (m)	SKUPNA DOLŽINA (m)
1	132	8	1,10	145,20
4	4	12	2,90	11,60
10	4	12	2,90	37,20
16	4	12	3,30	13,20
17	4	12	8,90	35,60
23	44	10	0,95	41,80
8	0,409			59,39
10	0,649			20,96
12	0,920			66,98
SKUPNA TEŽA				176,31

ODSEK 2

ARMATURA PLOČNIK ODSEK 2
I L O R I S
M 1:50

PREČNI PREREZ 3-3
M 1:25

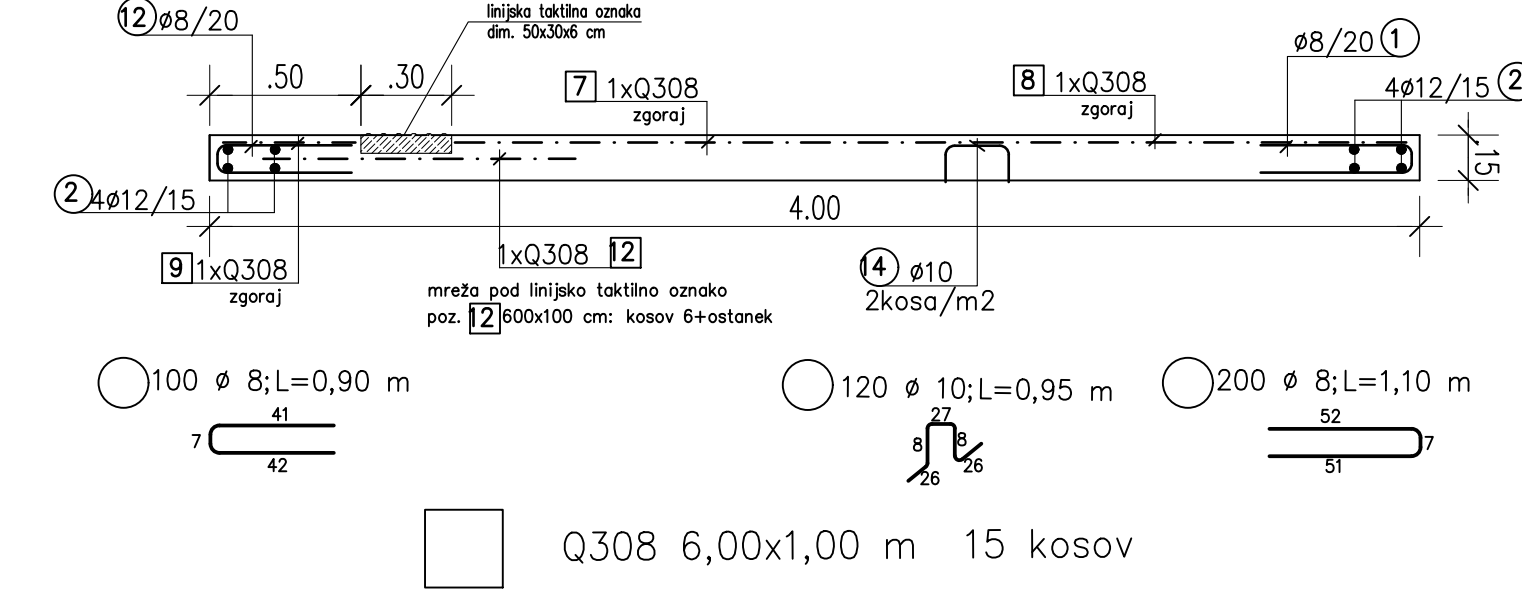


KAMPADA 8
MREŽE S 500 M 4x

- Q308 6,00x2,15 m 3 kosi
- Q308 4,30x2,15 m 1 kos
- Q308 6,00x1,30 m 3 kosi
- Q308 3,00x1,30 m 1 kos
- Q308 6,00x0,40 m 3 kosi
- Q308 3,00x0,40 m 1 kos

MREŽE SKUPAJ kg: 379,57

KAMPADA 8 IZVLEČEK ARMATURE — S 500B				
POS.	POS.	KOM	#	ODREDAJNA DOLŽINA (m)
1	240	8	1,10	264,00
2	24	12	6,00	144,00
3	8	12	3,15	25,20
9	8	12	3,15	25,20
12	100	12	0,90	90,00
23	120	10	0,95	114,00
8	0,409			354,00
10	0,649			114,00
12	0,920			132,48
SKUPNA TEŽA				401,67
SKUPNA TEŽA ZA 4 ELEMENTE				1606,68

PREČNI PREREZ 1-1
M 1:25

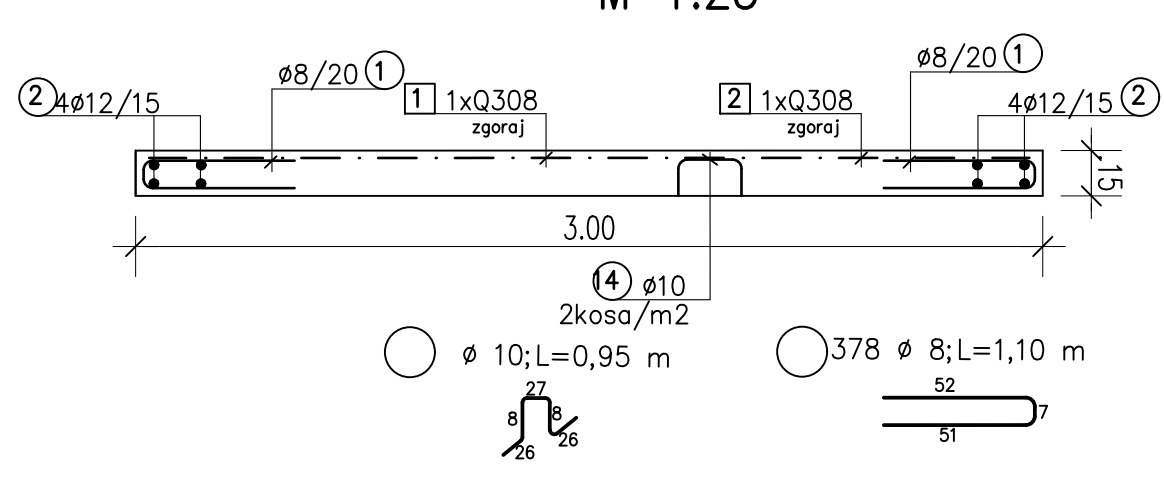

ODSEK 2



KAMPADA 3
MREŽE S 500 M 1x

- Q308 6,00x2,15 m 2 kosa
- Q308 6,00x1,10 m 1 kos
- Q308 3,00x1,10 m 2 kosa

MREŽE SKUPAJ kg: 167,60


KAMPADA 3 IZVLEČEK ARMATURE — S 500B				
POS.	KOM	#	ODREDAJNA DOLŽINA (m)	SKUPNA DOLŽINA (m)
1	110	8	1,10	121,00
2	16	12	6,00	96,00
23	64	10	2,90	60,80
8	0,409			121,00
10	0,649			60,80
12	0,920			119,20
SKUPNA TEŽA				198,61

ARMATURA KAMPADA 3
I L O R I S
M 1:50 1x

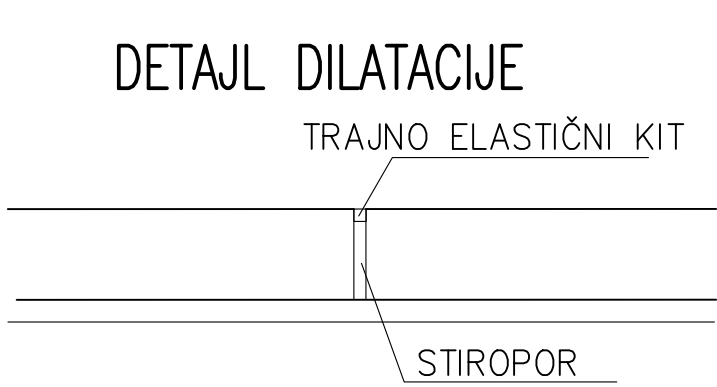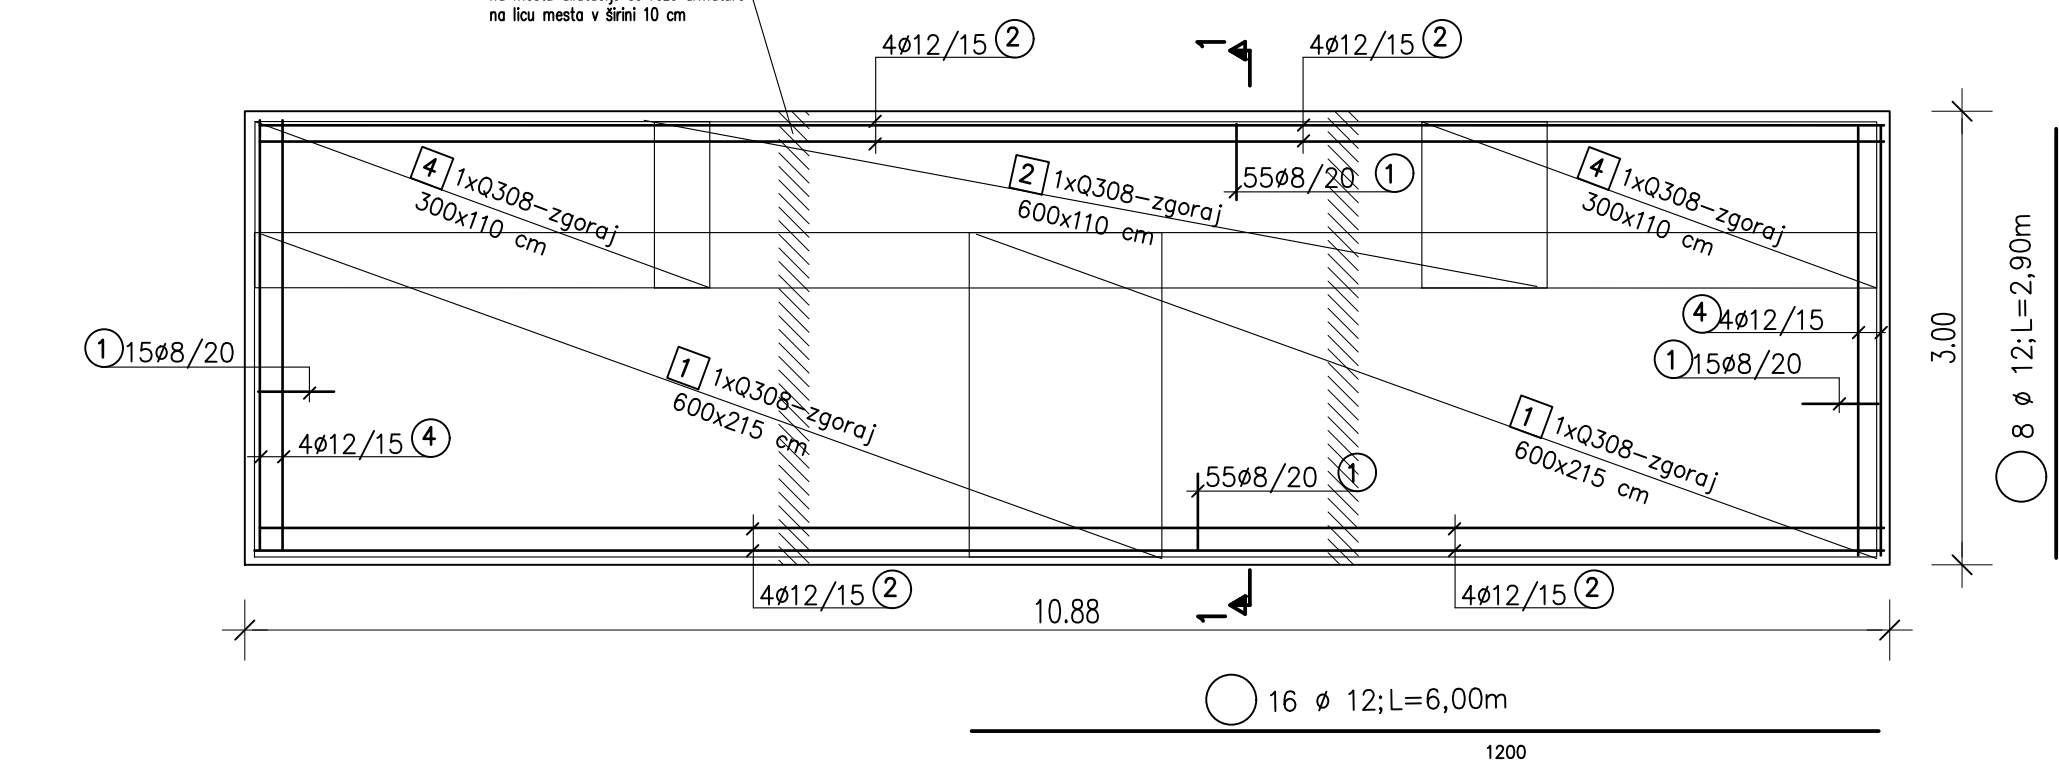

ODSEK 2

PREČNI PREREZ 1-1
M 1:25

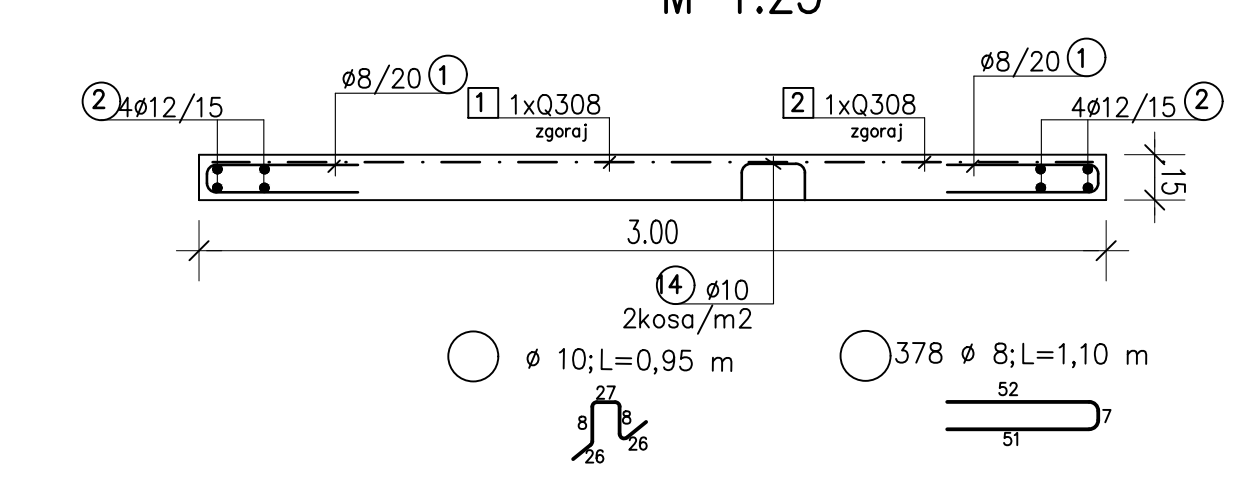

KAMPADA 9

KAMPADA 9
MREŽE S 500 M 1x

- Q308 6,00x2,15 m 2 kosa
- Q308 6,00x1,10 m 1 kos
- Q308 3,00x1,10 m 1 kos

MREŽE SKUPAJ kg: 181,68

KAMPADA 9 IZVLEČEK ARMATURE — S 500B				
POS.	KOM	#	ODREDAJNA DOLŽINA (m)	SKUPNA DOLŽINA (m)
4	180	8	1,10	198,00
13	4	12	2,90	11,60
14	4	12	4,45	17,80
15	4	12	6,40	25,60
16	4	12	6,30	25,20
23	100	10	0,95	95,00
8	0,409			198,00
10	0,649			61,68
12	0,920			40,80
SKUPNA TEŽA				227,09