


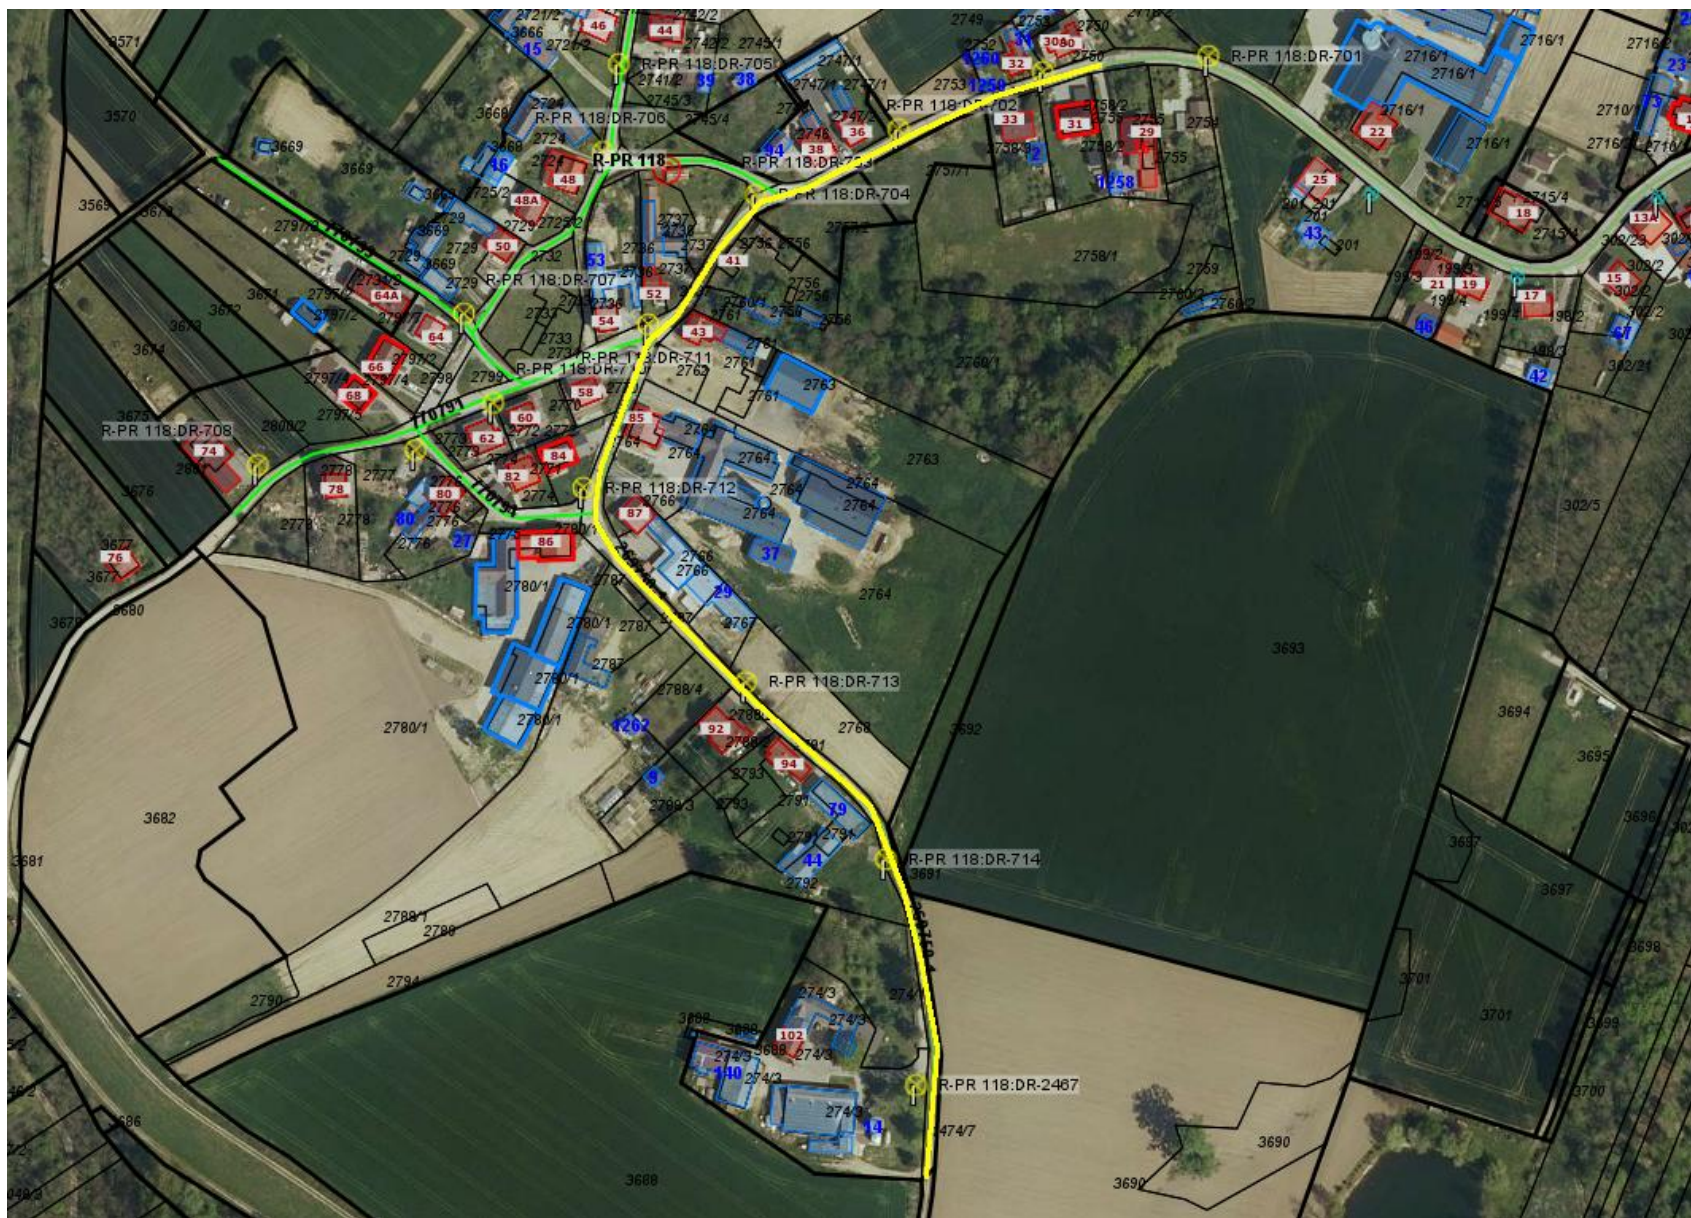

Prikaz trase – preplastitev Ulice Mali Bakovci, v naselju Bakovci – 2. faza (2021), dolžina = 595 m