


K 2-0

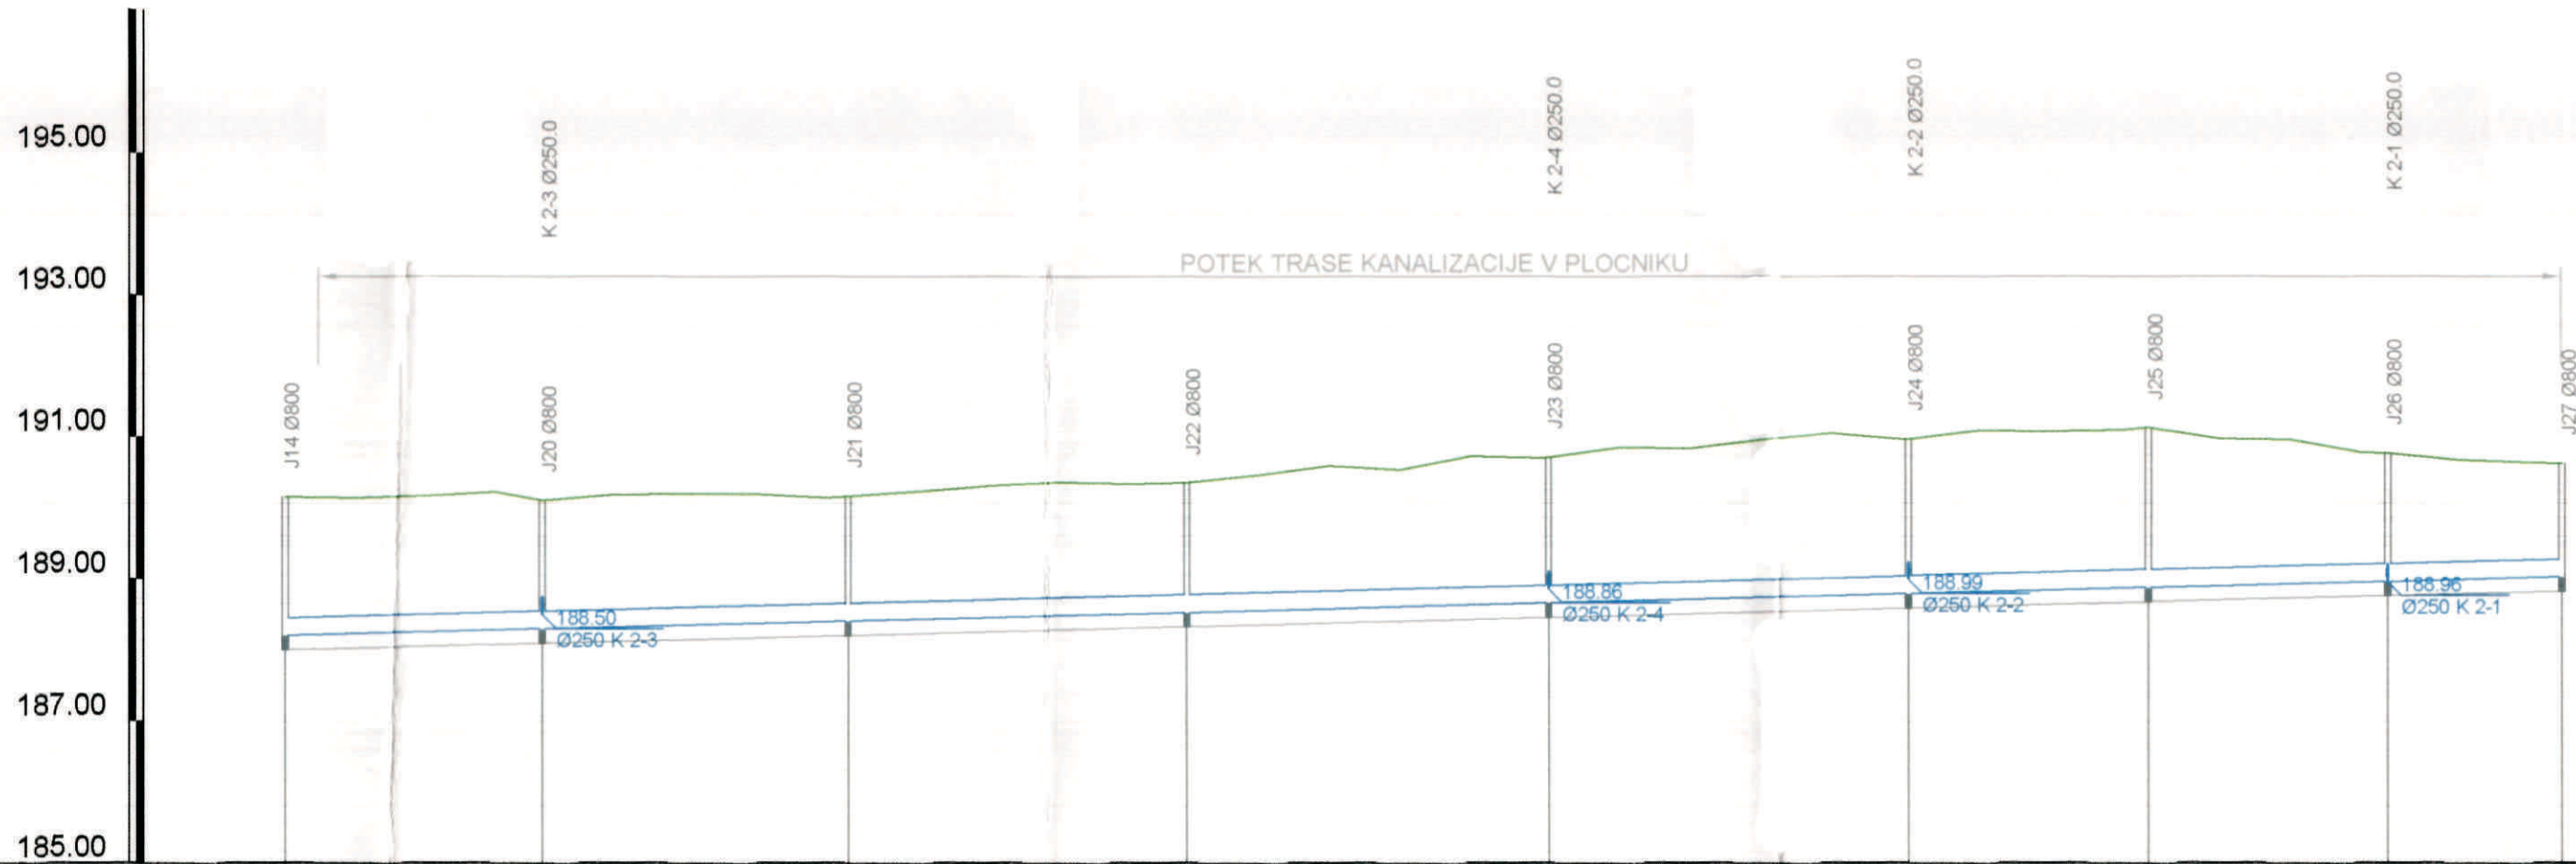

IME	J14 - K 1-0		J20	J21	J22	J23	J24	J25	J26	J27
STACIONAŽA	0.00		36.59	79.82	127.80	178.70	229.53	263.21	296.89	321.37
KOTA TERENA	190.15	190.14	190.17	190.22	190.10	190.19	190.20	190.20	190.14	190.16
KOTA IZTOKA, VTOKA	188.20	188.20	188.30	188.41	188.53	188.66	188.79	188.96	189.02	189.02
GLOBINA IZKOPA	2.15	2.15	2.00	1.95	2.02	2.25	2.37	2.45	2.01	1.80
PADEC	2.6									
DOLŽINA	36.59		43.23	47.97	50.91	50.82	33.68	33.68	24.49	
KOT HORIZONTALNEGA LOMA	2		0	92	2	2	0	0		
CEV: PROFIL IN DOLŽINA	PP/SN16 Ø250 , L=321.37									



odgovorni vodja projekta		odgovorni projektant faze		Številka projekta:			
Aleksander Merc, IZS G-1238		Aleksander Merc, IZS G-1238		197-01/08			
projektanti:		VRSTA:		Datum:	Merilo:	Faza:	List:
Klemenšek Tomaž		PZI		februar, 2010	1:1000/100	Nacrt g. konstrukcij in drug gradbeni nacrt 3	3.5.7