


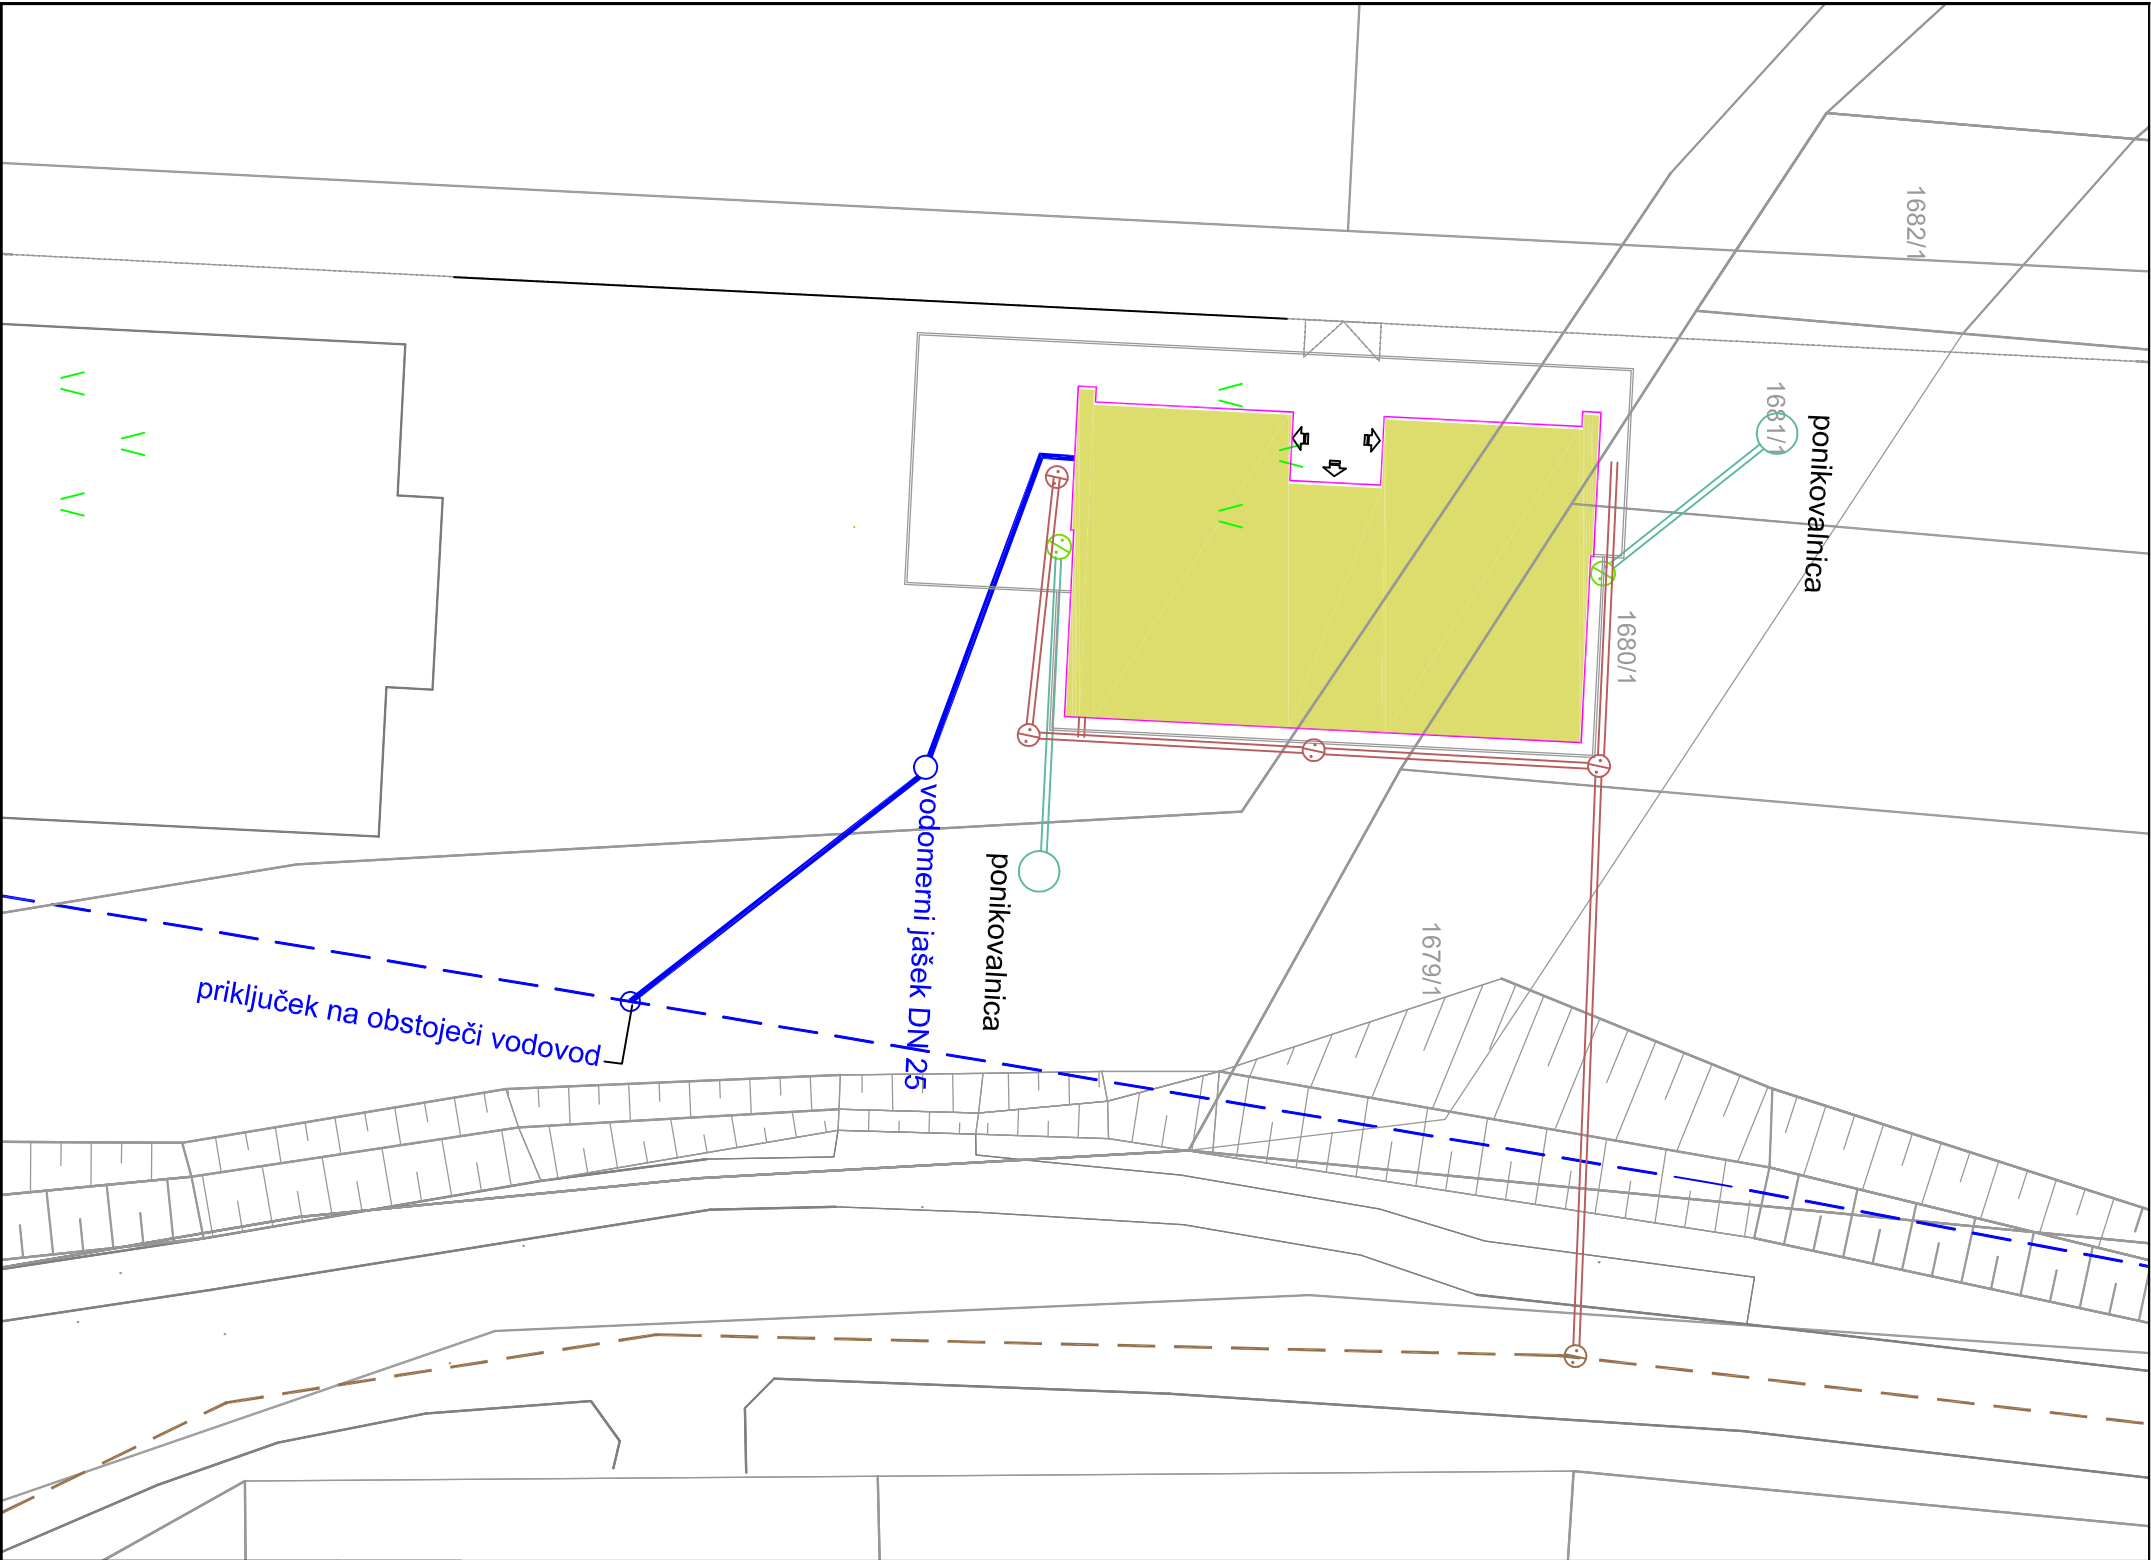

Občina: Murska Sobota k.o.: Čermelavci					OBSTOJEČE — — — — — KOMUNALNI VODI — — — — — PREDVIDENO — — — — — vodovod — — — — — meteorna kanalizacija — — — — — strešine — — — — — fekalna kanalizacija — — — — —
LAZAR TEL.02/522 1 5 70 FAX.02/522 1 5 71 INFO@BIRO-LAZAR.SI WWW.BIRO-LAZAR.SI PROJEKTIVNI BIRO LAZAR D.O.O. LENDAVSKA 57A, 9000 MURSKA SOBOTA, SLOVENIJA					ODGOVORNI VODJA PROJEKTA : TOMAŽ LAZAR UNIV.DIPL.INŽ.ARH.
INVESTITOR : MO MURSKA SOBOTA KARDOŠEVA 2,9000 MURSKA SOBOTA					ODGOVORNI PROJEKTANT FAZE : TOMAŽ LAZAR UNIV.DIPL.INŽ.ARH.
OBJEKT : SLAČILNICE ŠRC PUŠČA					NAČRT : KANALIZACIJA-VODOVOD
VRSTA PROJEKTA : 3/2 ZUNANJA UREDITEV					ŠT. NAČRTA : P19-16-ZU
FAZA PROJEKTA : PZR					DATUM : JULIJ 2016
ŠTEVILKA LISTA : 5					ŠTEVILKA LISTA : 5