


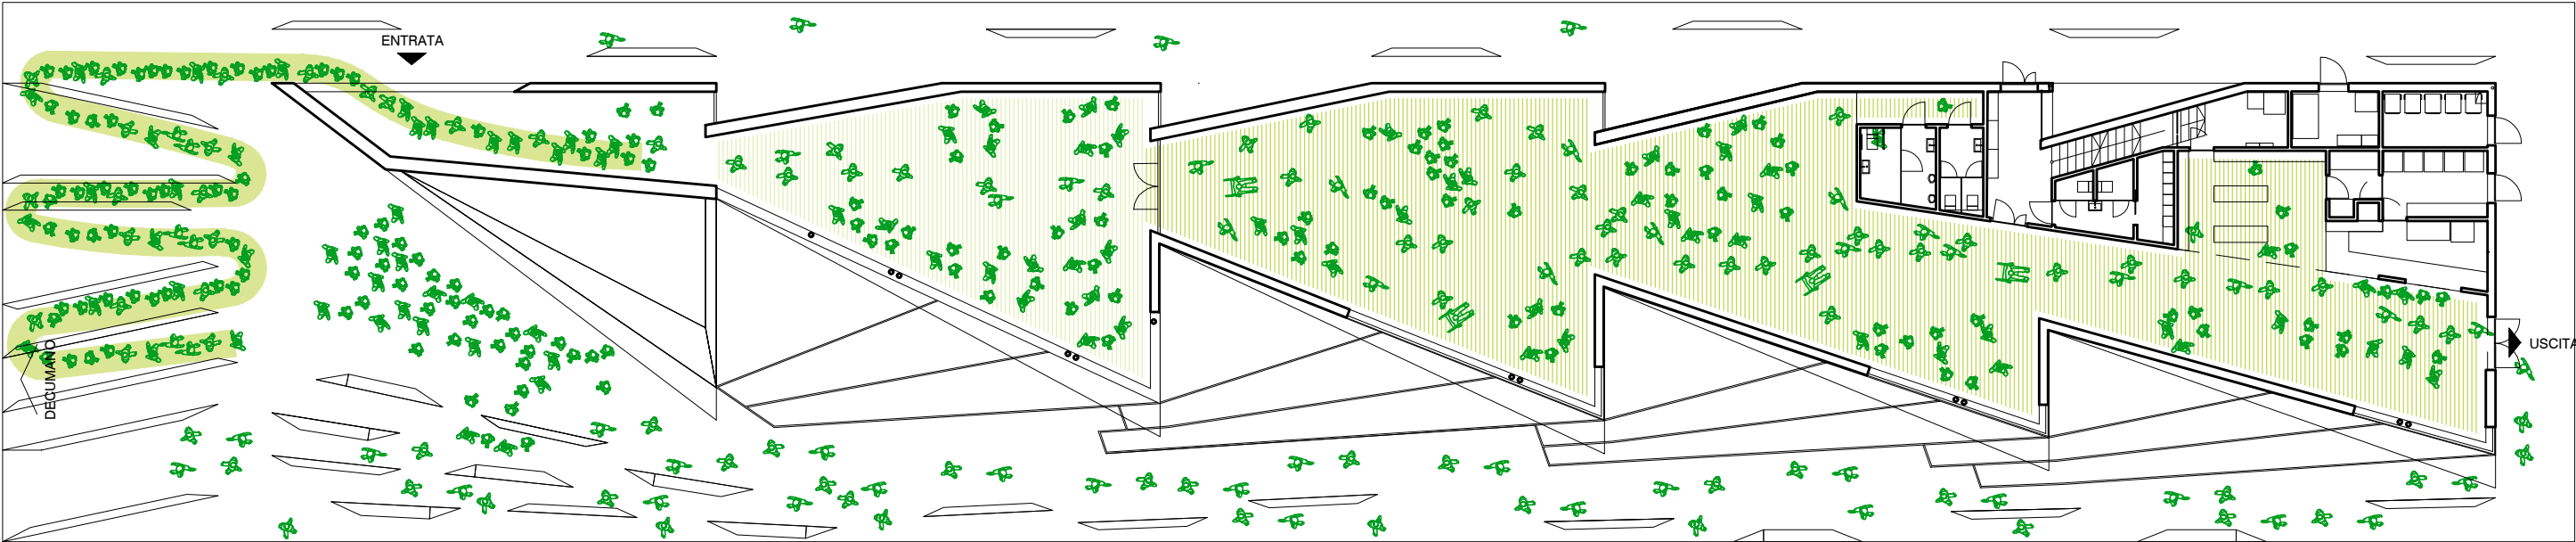

CODA > 50, <150 VISITATORI



SCALA 1:250

- CODA
- < 50 VISITATORI / 110 m²
- < 150 VISITATORI / 350 m²