
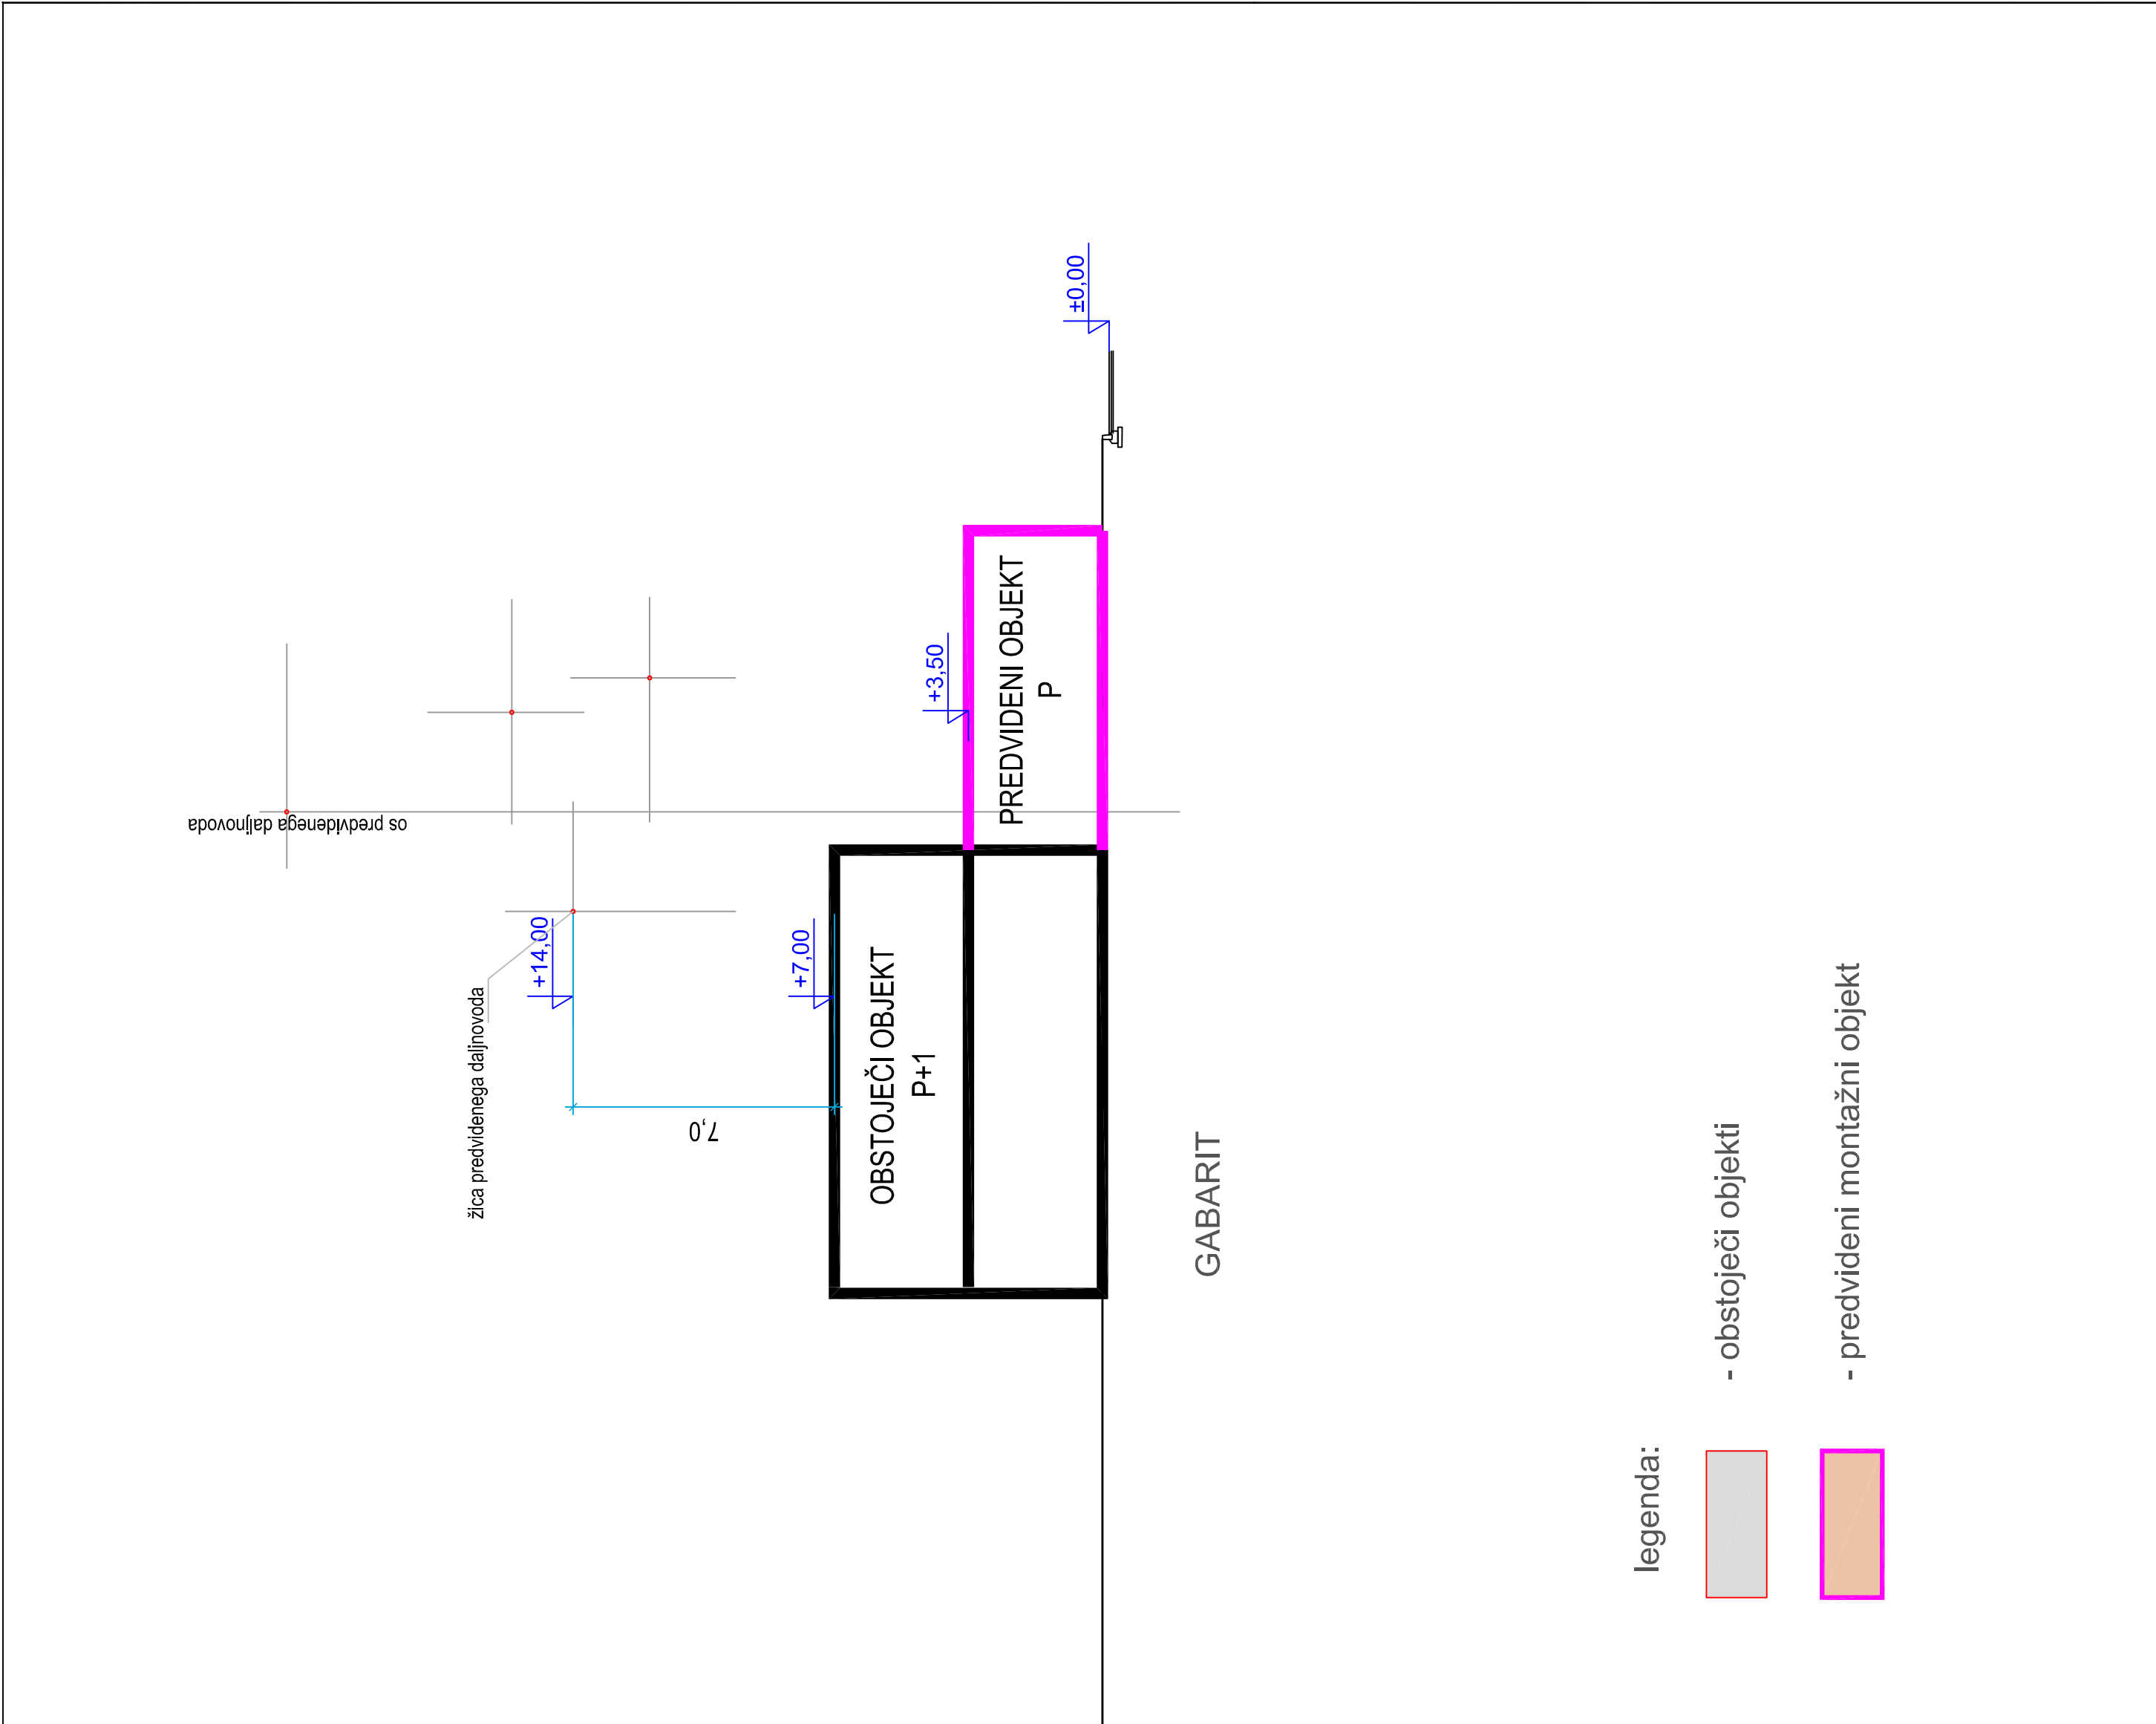


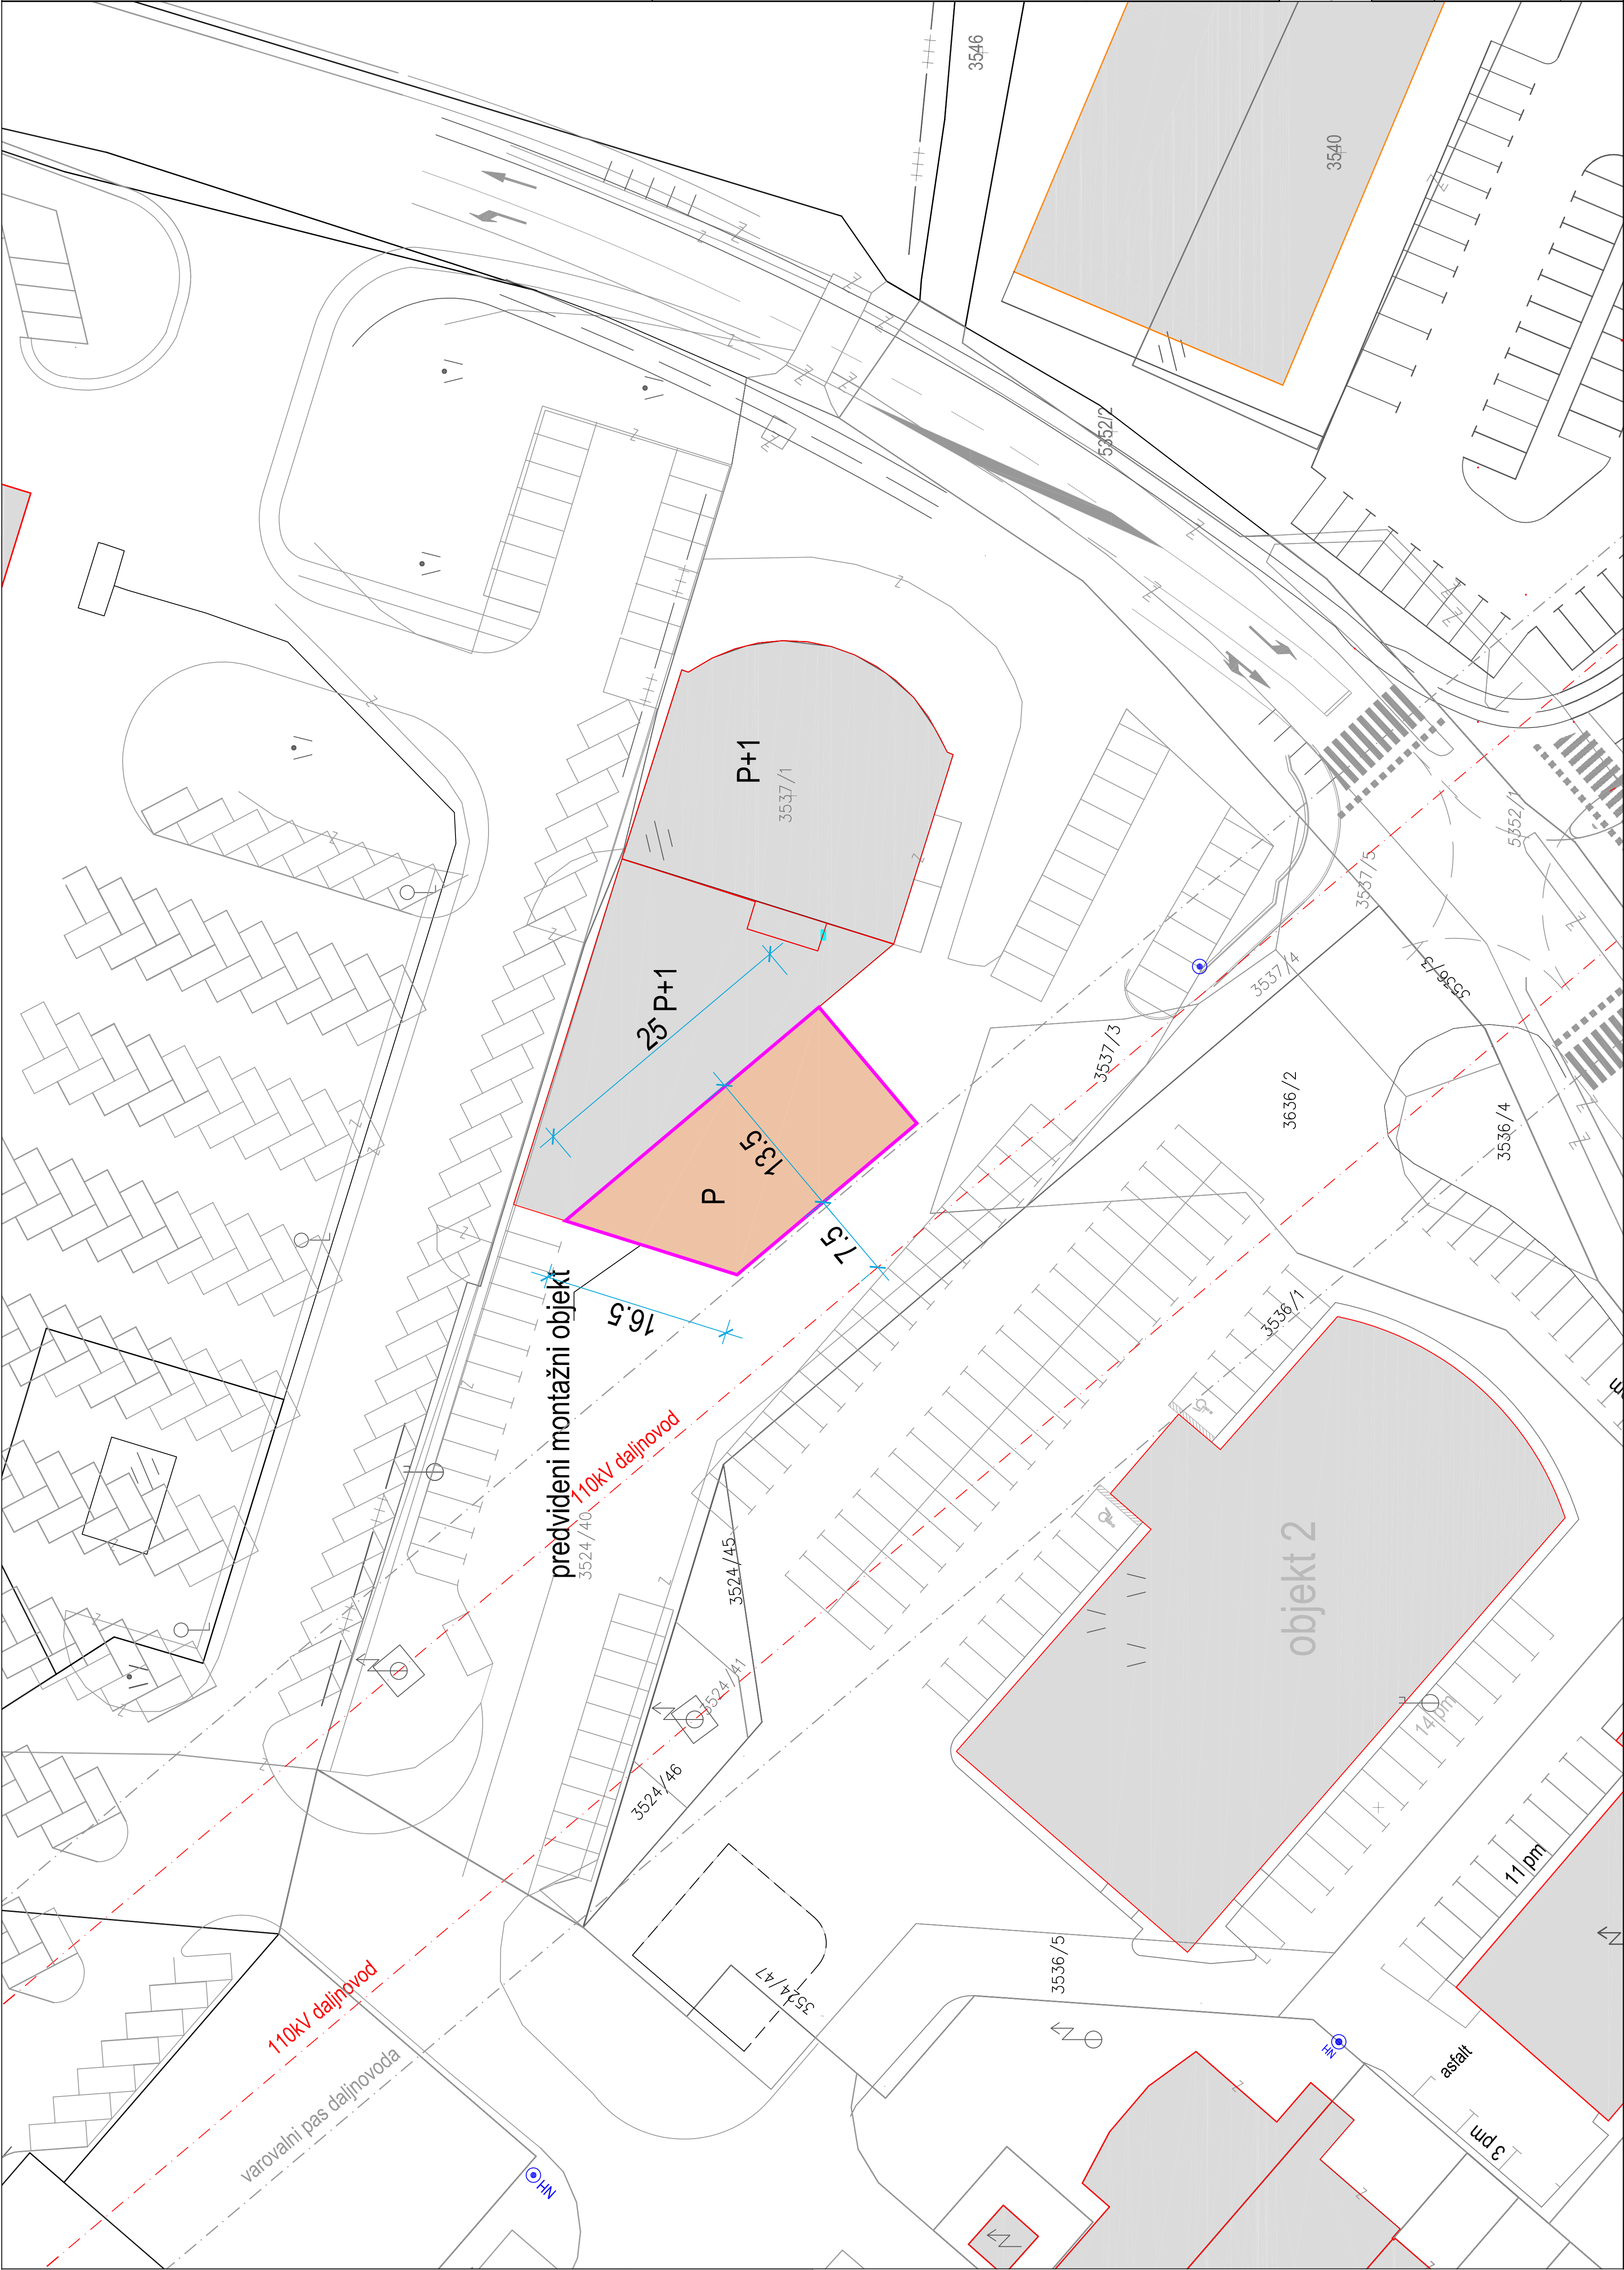

		PROJEKTIVNI BIRO LAZAR D.O.O. LEDAVSKA 57A, 9000 MURSKA SOBOTA, SLOVENIJA TEL. 02/522 15 70 FAX. 02/522 15 71 INFO@BIRO-LAZAR.SI WWW.BIRO-LAZAR.SI	
INVESTITOR :	MURSKA TRANSPORT	NOSILEC NALOGE :	TOMAŽ LAZAR UNIV. DIPL. INŽ. ARH.
NALOGA :	OBRTNA 28, 9000 M. SOBOTA	SODELAVCI :	ANDREJ LAZAR UNIV. DIPL. GOSP. INŽ. GR. BRIGITA LAZAR GRADB. TEHN.
VSEBINA:	UREDITVENA SITUACIJA	MERILO :	1:500
		ST. NAČERTA :	U 12-16
		DATUM :	JANUAR 2017
		ST. LISTA :	3