


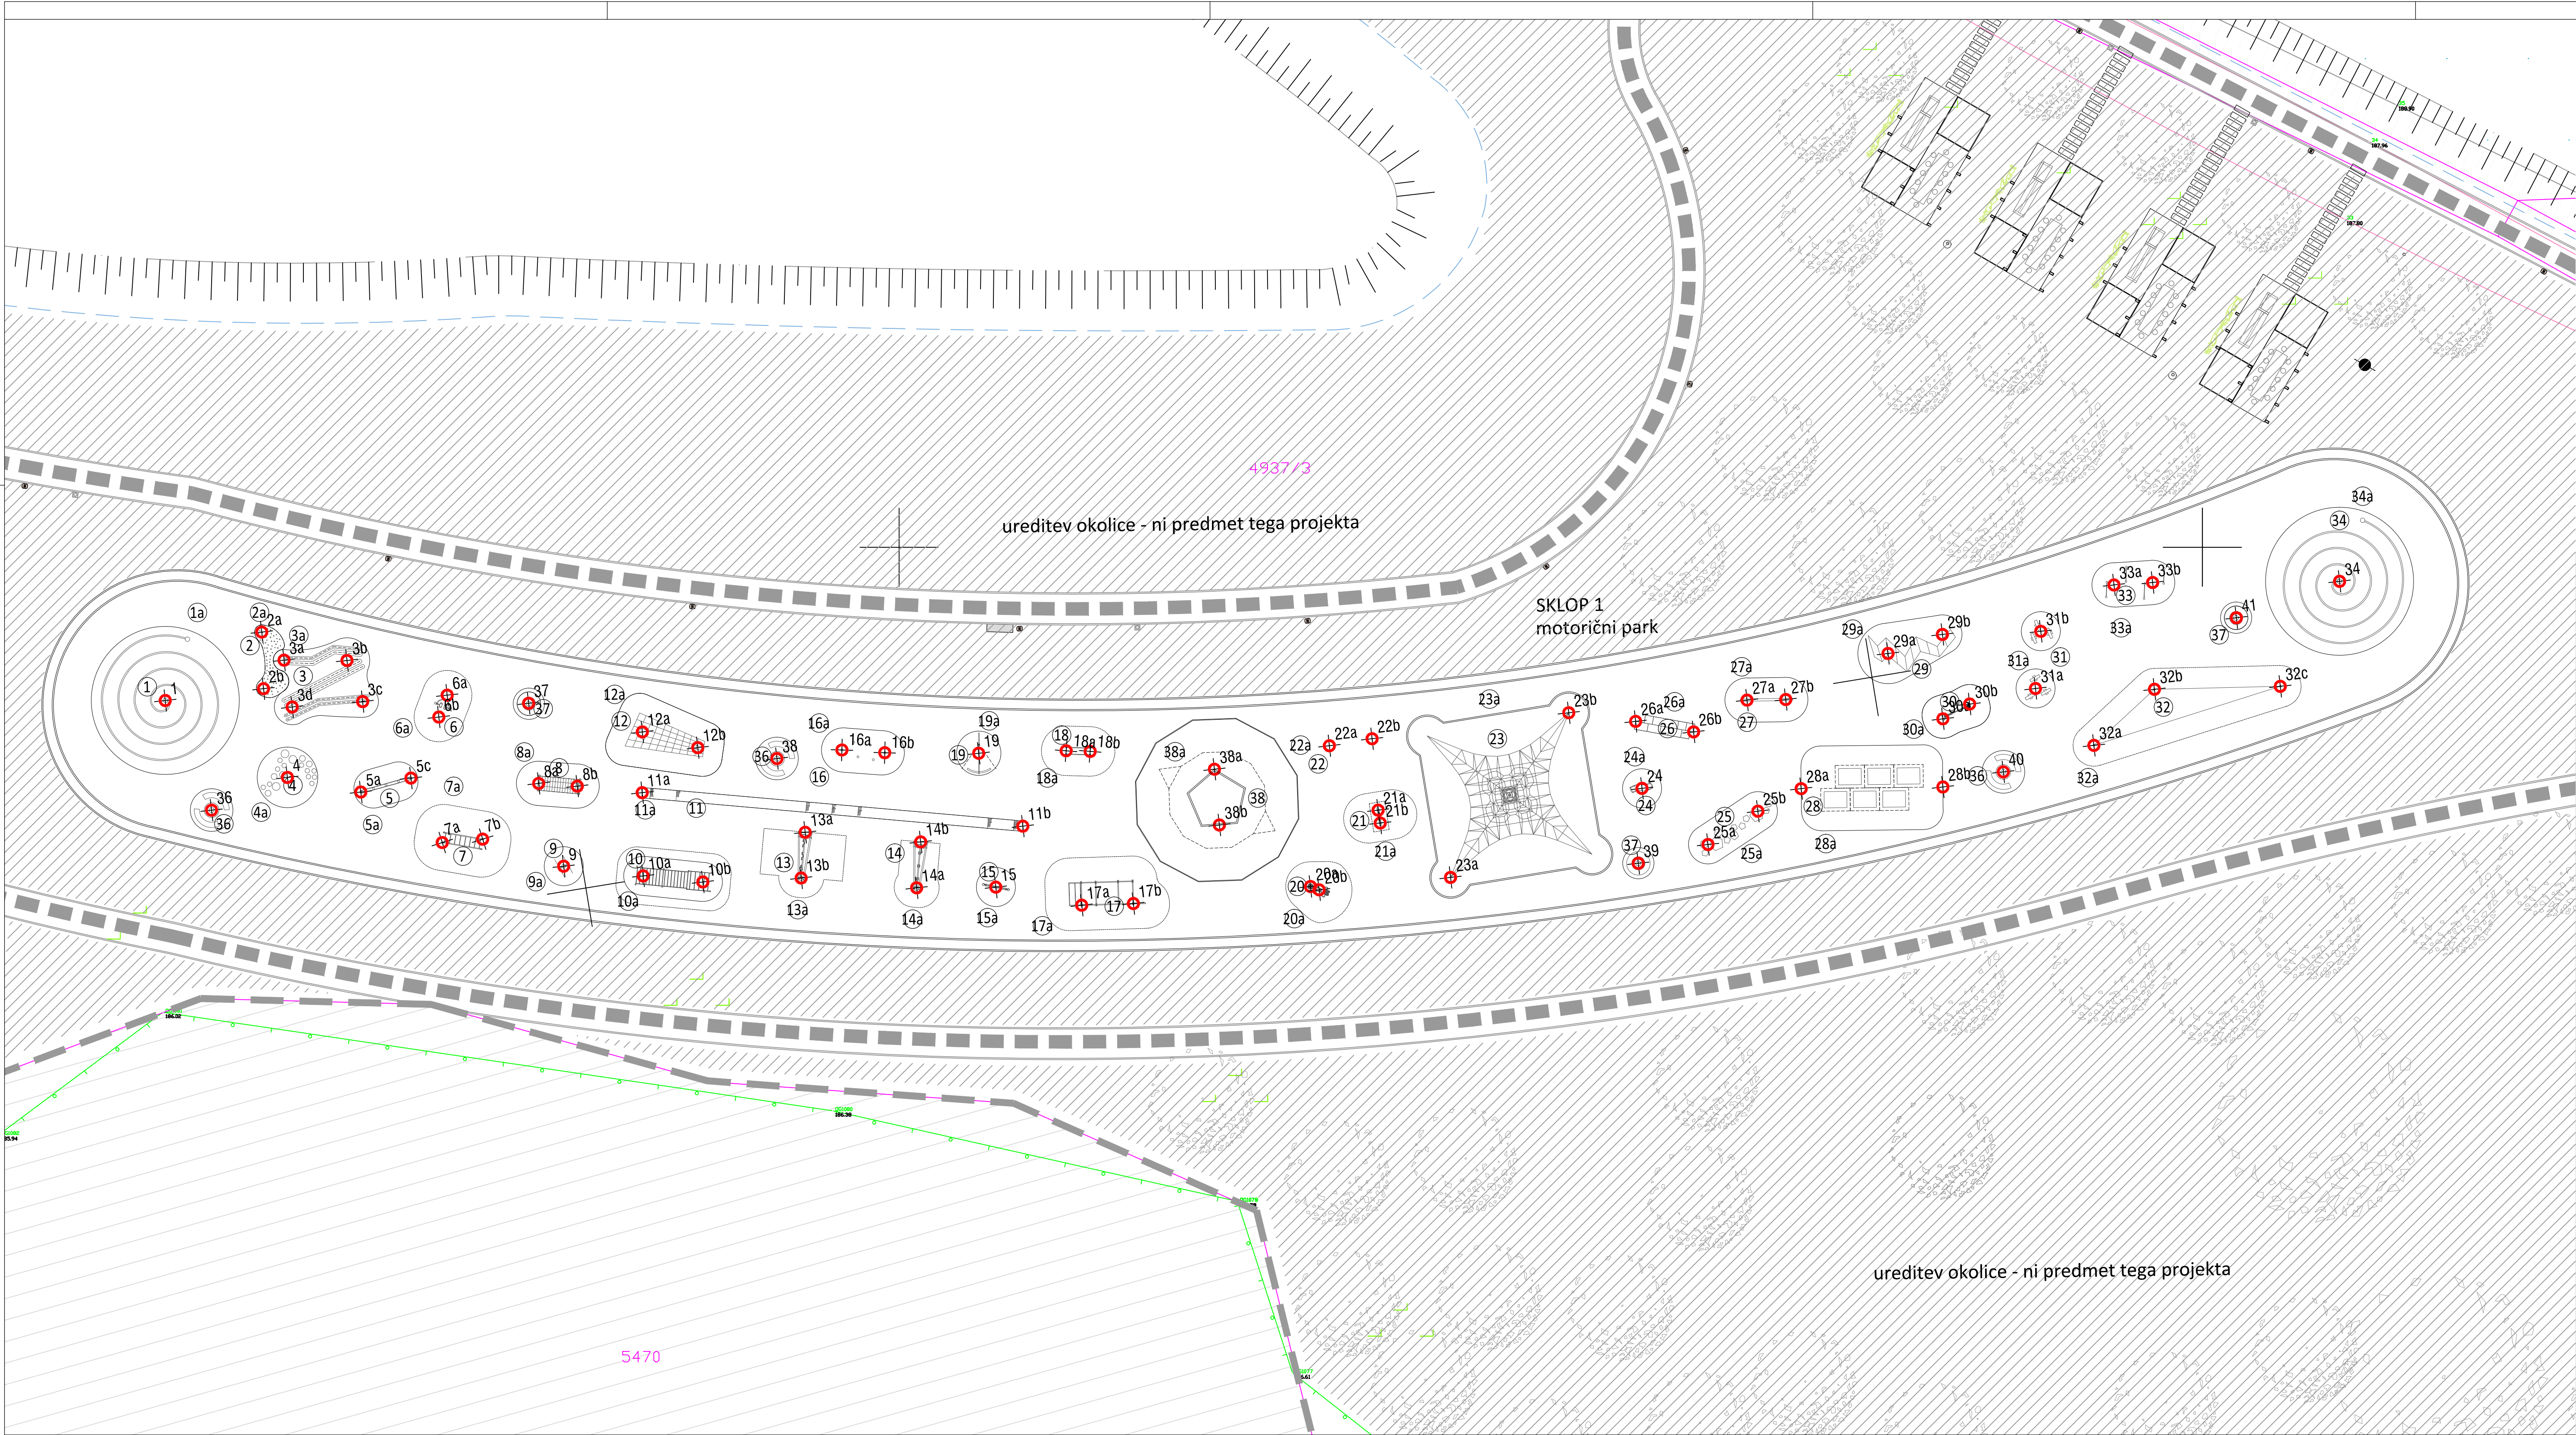

Zakoličbene točke po pozicijah
- koordinate po GK

T1	X	Y
1	589843.6896	166488.2412
2a	589851.0938	166493.4932
2b	589851.2289	166489.1479
3a	589852.8064	166491.3368
3b	589857.6341	166491.3121
3c	589858.8360	166488.1545
3d	589853.4304	166487.7431
4	589853.0632	166482.3364
5a	589858.6944	166481.2161
5c	589862.5429	166482.2868
6a	589865.3234	166488.6503
6b	589864.6807	166486.9690
7a	589864.9458	166477.3405
7b	589868.0444	166477.6017
8a	589872.3430	166481.8780
8b	589875.3071	166481.6666
9	589874.2610	166475.5239
10a	589880.3598	166474.7821
10b	589884.9391	166474.3143
11a	589880.2871	166481.1672
11b	589909.4915	166478.5975
12a	589880.2970	166485.8298
12b	589884.5485	166484.6207
13a	589889.4836	166476.6788
13b	589895.7991	166476.1220
14a	589901.2122	166472.3709
14b	589901.6544	166477.3897
15	589907.4171	166473.9177
16a	589895.6117	166484.4434
16b	589898.8973	166484.2328
17a	589914.0106	166472.5328
17b	589917.9745	166472.6577
18a	589912.8150	166484.3809
18b	589914.6615	166484.3325
19	589906.1068	166484.1901
20a	589931.5619	166473.9677
20b	589932.2264	166473.7126
21a	589936.7547	166479.8265
21b	589936.9165	166478.8397
22a	589931.2778	166484.4843
22b	589938.0277	166485.5908
23a	589942.3113	166474.6629
23b	589951.3814	166487.2992
24	589957.0005	166481.4996
25a	589962.0650	166477.1877
25b	589965.8929	166479.7444
26a	589956.5123	166486.6381
26b	589960.9620	166485.8323
27a	589965.0598	166488.2671
27b	589968.0311	166488.3153
28a	589969.2136	166481.4759
28b	589980.0878	166481.6044
29a	589975.8785	166491.8494
29b	589980.0508	166493.3083
30a	589980.0871	166486.8339
30b	589982.1398	166487.9891
31a	589987.1928	166489.1618
31b	589987.5997	166493.5487
32a	589991.6760	166484.7975
32b	589996.3231	166489.1011
32c	590005.9762	166489.3256
33a	589993.2164	166497.1074
33b	589996.1820	166497.2961
34	590010.5268	166497.3853
36	589947.2418	166479.8346
37	589871.5737	166488.0264
38	589890.6229	166483.7839
38a	589924.1934	166482.9650
38b	589924.5735	166478.6891
39	589956.7173	166475.7497
40	589984.7269	166482.7620
41	590002.6077	166494.5879

VRATA V POMURJE
Motorični park in ponton

objekt	Mestna občina Murska Sobota Kardoševa 2, 9000 Murska Sobota
investitor	parc.št.: 4937/3 -del k.o. 105 - Murska Sobota ± 0.00=187,65 abs
meso gradnje	 studio KALAMAR d.o.o. Slovenija 10, 1000 Ljubljana, S.O. www.kalamar.si
projekt načrt	PZI 233/17 arhitektura 233/17-01
avtor	Andrej KALAMAR, univ.dipl.inž.arh.
odgovorni vodja projekta	Andrej KALAMAR, univ.dipl.inž.arh.
odgovorni projektant	Andrej KALAMAR, univ.dipl.inž.arh.
sodelavci	Emir Jelčić, univ.dipl.inž.arh.
direktor datum datoteka	Andrej KALAMAR, univ.dipl.inž.arh. sprememba, oktober 2017
SKLOP 1 - MOTORIK PARK Zakoličbena situacija	Merilo 1:250