


Technical drawing of a window assembly showing a cross-section with dimensions. The drawing includes a horizontal section with a total width of 5.05, divided into segments of 0.65, 0.30, 0.30, 0.30, 0.30, 0.30, 0.30, 0.30, 0.30, 0.30, 0.30, 0.30, 0.30, 0.30, and 0.80. The vertical section shows a height of 1.20. The drawing is labeled "TLORIS STOPNIC".

2.40

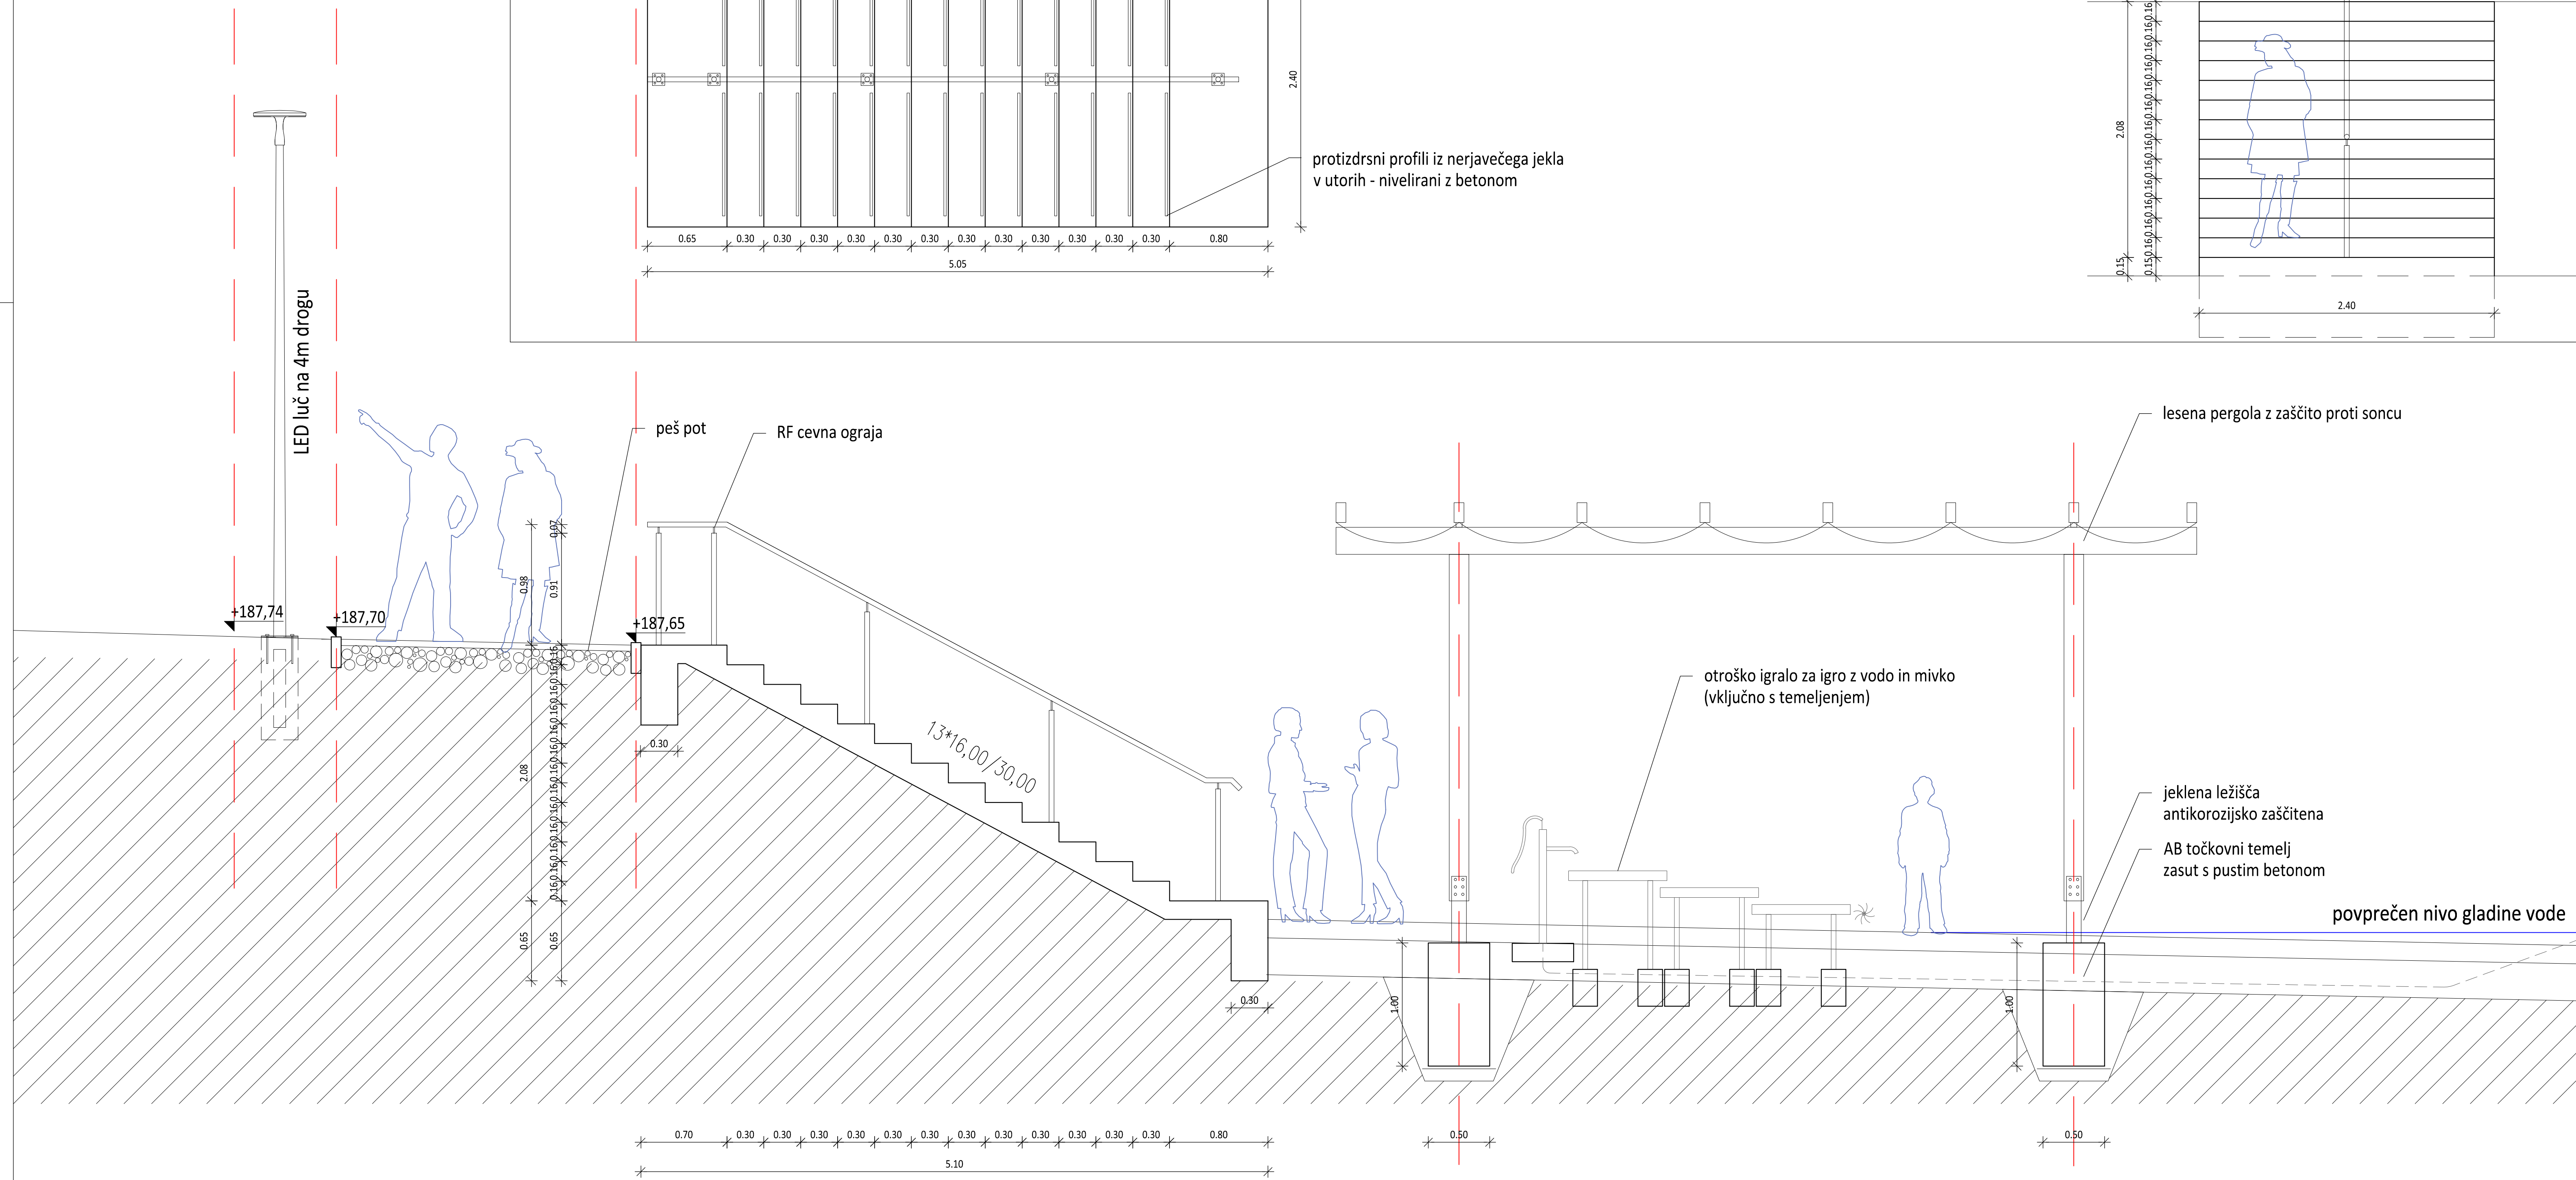

|        |  |
|--------|--|
| objekt |  |
|--------|--|

 **studio KALAMAR** d.o.o.  
Slovenska 19, 1000 Ljubljana, SLO [www.kalamar.si](http://www.kalamar.si)

|           |                                 |
|-----------|---------------------------------|
| sodelavci | Emir Jelkić, univ.dipl.inž.arh. |
|-----------|---------------------------------|

|                                              |              |
|----------------------------------------------|--------------|
| Prečni profil 02<br>stopnice<br>Merilo 1:500 | list št. 2.2 |
|----------------------------------------------|--------------|

|          |     |
|----------|-----|
| list št. | 2.2 |
|----------|-----|