


K 3-0

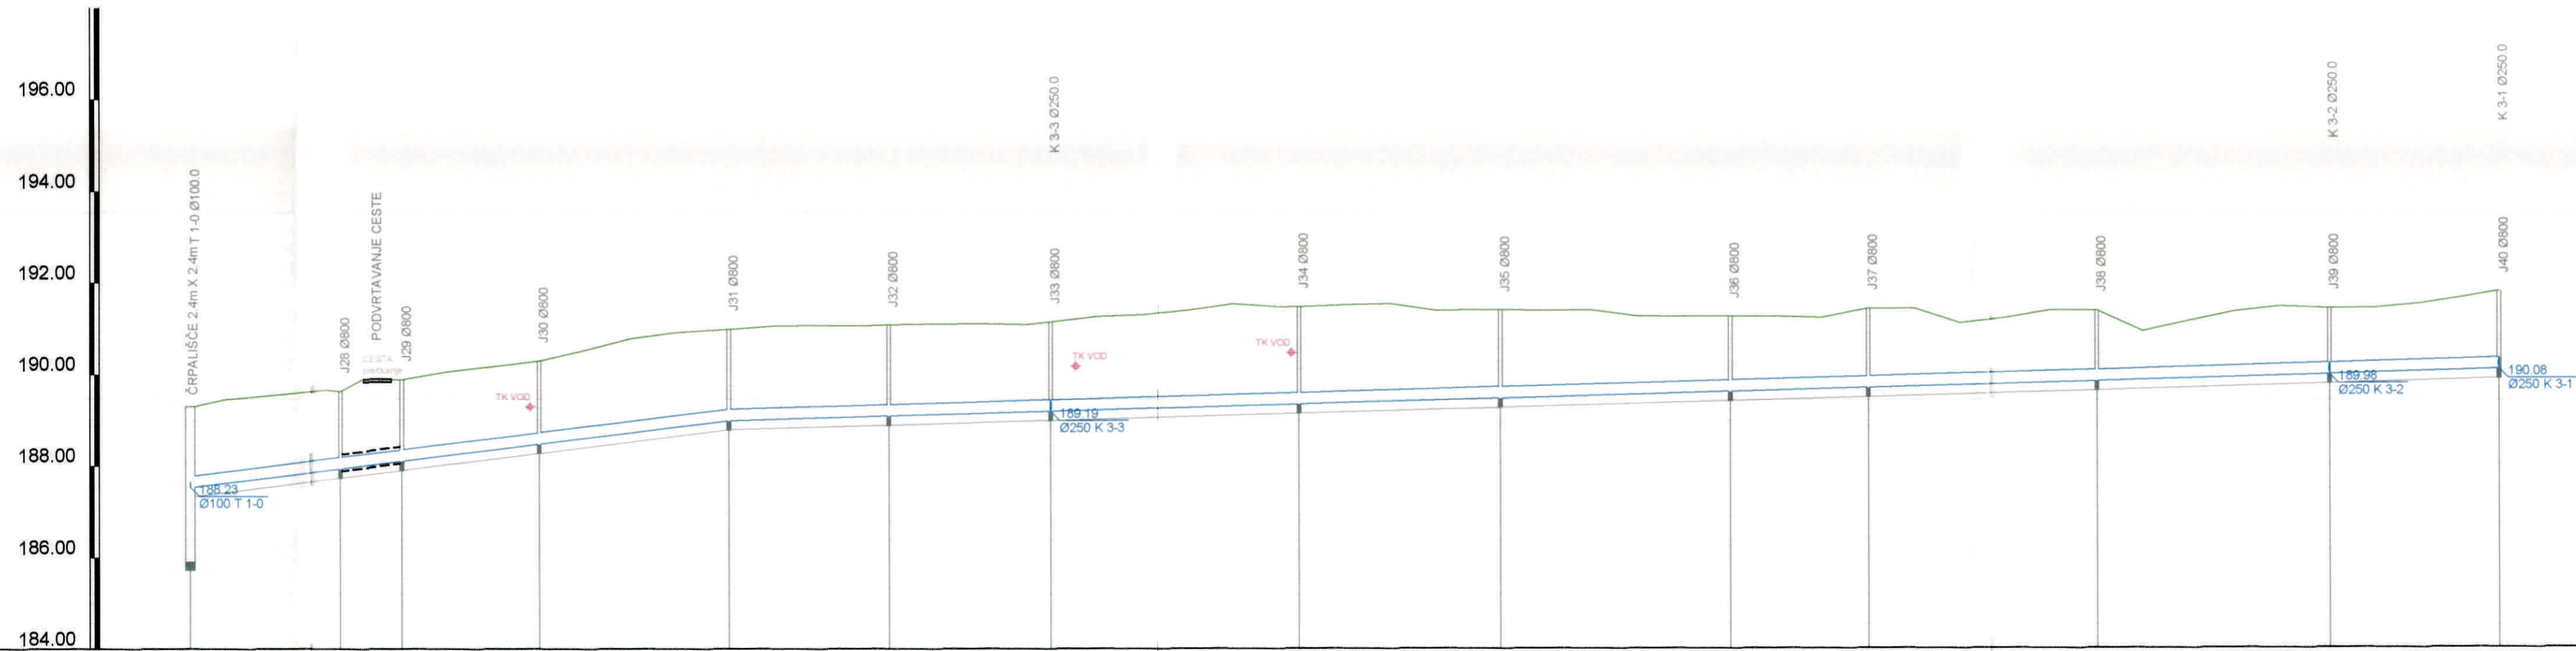

PRIMERJALNI HORIZONT

IME	ČRPALIŠČE - K 1-0	J28	J29	J30	J31	J32	J33	J34	J35	J36	J37	J38	J39	J40
STACIONAŽA	0.00	33.12	46.85	76.66	118.16	153.19	188.56	243.09	287.17	337.44	387.65	437.68	488.49	505.59
KOTA IZTOKA, VTOKA	187.53	187.94	188.11	188.48	188.99	189.08	189.14	189.34	189.47	189.61	189.69	189.83	189.96	190.08
GLOBALNA IZKOPA	1.90	1.89	1.99	2.01	2.20	2.19	2.16	2.33	2.13	1.84	1.93	1.75	1.64	1.90
PADEC		12.4						2.8						
DOLŽINA	33.12	13.52	30.01	41.51	35.03	35.37	54.53	44.08	50.27	30.21	50.03	50.81	37.10	
KOT HORIZONTALNEGA LOMA		85	85	5	1	1	1	2	2	0	0	0	0	
CEV: PROFIL IN DOLŽINA	PP/SN16 Ø250, L=505.59													



odgovorni vodja projekta Aleksander Merc, IZS G-1238		odgovorni projektant faze Aleksander Merc, IZS G-1238		Številka projekta: 197-01/08			
projektanti: Klemenšek Tomaž		VRSTA: PZI		Datum: februar, 2010	Merilo: 1:1000/100	Faza: Naloga in izp 3	List: 3.5.8