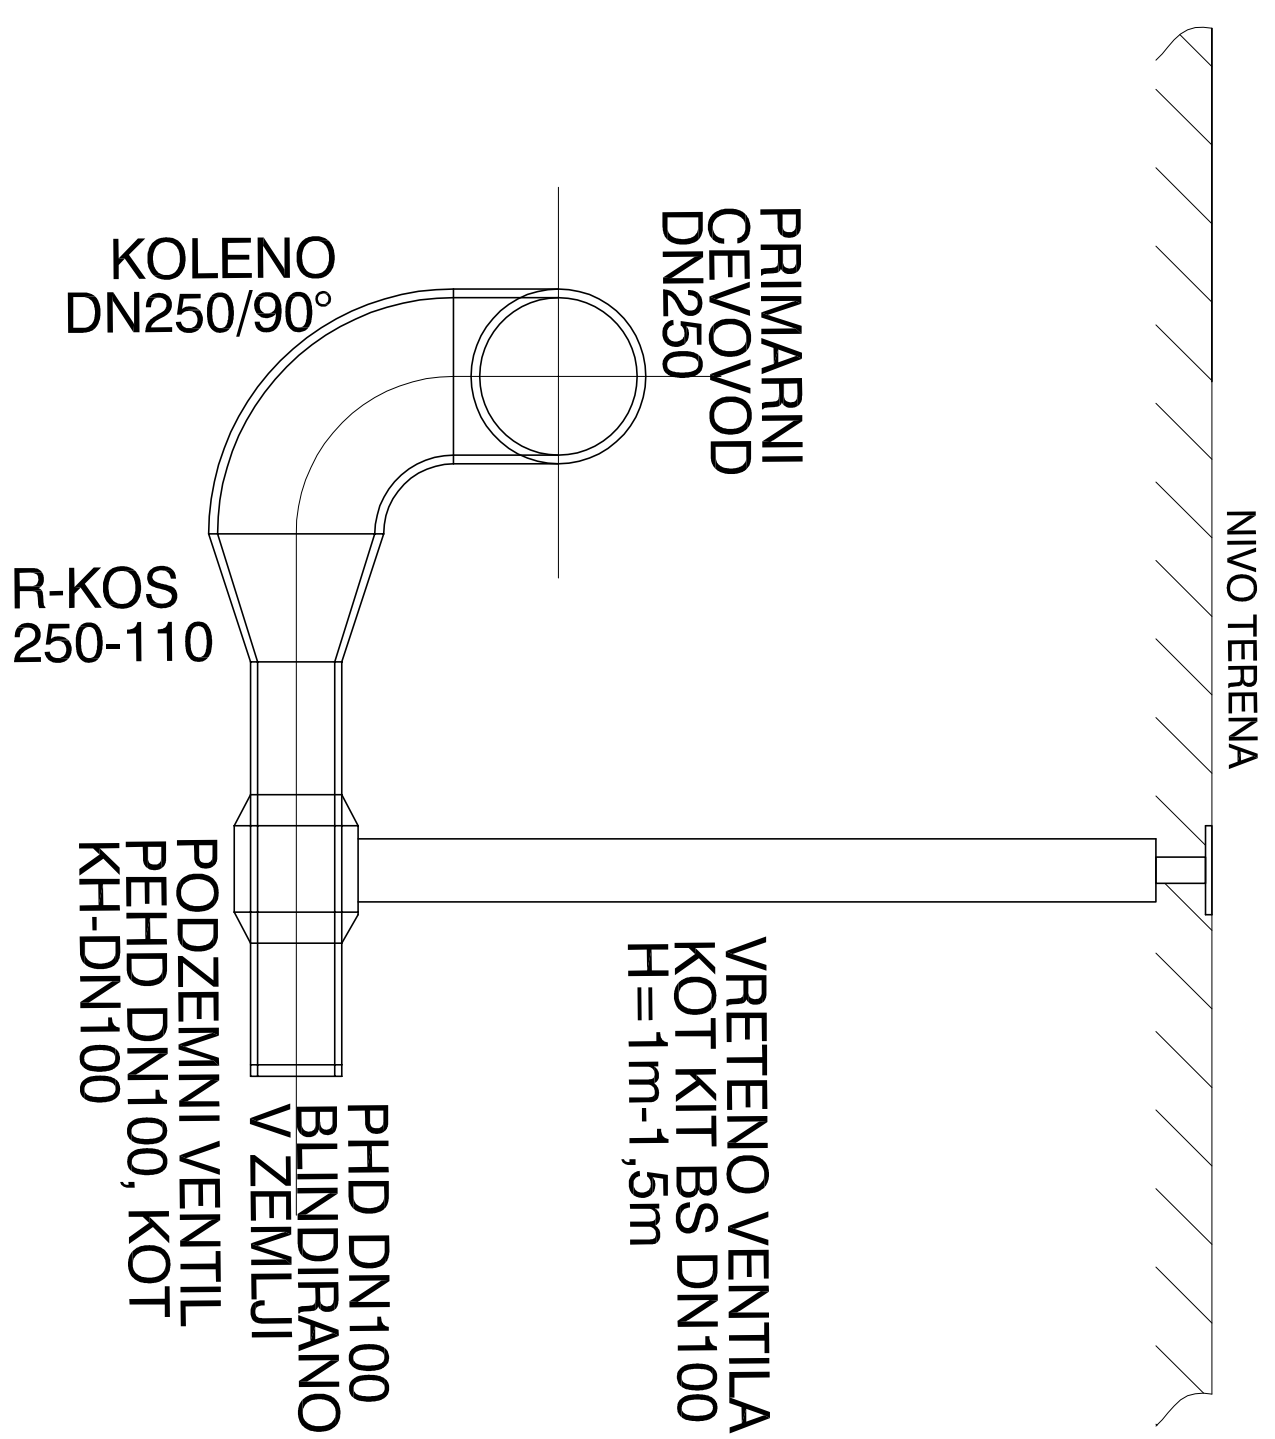


DETALJ VGRADNJE PODZEMNEGA VENTILA

[illegible]